

Donna Trippett

From: Julie Fisher
Sent: Monday, November 25, 2024 12:02 PM
To: Donna Trippett
Subject: FW: Online Form Submission #602 for Public Records Request

Sorry, forgot to include you.

Julie

From: Julie Fisher
Sent: Monday, November 25, 2024 12:02 PM
To: Community Development Center <cdc@ci.lebanon.or.us>
Subject: FW: Online Form Submission #602 for Public Records Request

Hello,

Please let me know if you believe this request will take more than 30 minutes of staff time.

Thank you,
Julie

From: noreply@civicplus.com <noreply@civicplus.com>
Sent: Monday, November 25, 2024 10:55 AM
To: City Recorder <city.recorder@lebanonoregon.gov>
Subject: Online Form Submission #602 for Public Records Request

Caution! This message was sent from outside your organization.

Public Records Request

Public Records laws are governed by the Oregon Revised Statutes (ORS). The City of Lebanon Public Records Request policy details procedures followed. The City will not accept any other means of public records requests.

For Police or Municipal Court records, see [City of Lebanon Police Public Records Request Form](#)

(Section Break)

Contact Information

Full Name	Chas Peterson
-----------	---------------

Date	11/25/2024
Email	chas@bluefern.com
Phone	4257613166
Preferred method of contact:	Email
Street Address	18300 Redmond Way, Suite 120
Address Line 2	<i>Field not completed.</i>
City	Redmond
State/Province/Region	WA
Postal/Zip Code	98052
Country	<i>Field not completed.</i>
Request	
Is this request related to a lawsuit in which the City of Lebanon is a party, or a tort claims notice filed with the City of Lebanon?	No
If Yes, what is the claimant's name and incident date?	<i>Field not completed.</i>
Copies may be furnished without charge or at a substantially reduced fee if the custodian determines that the waiver or reduction of fees in in the public interest because making the record available primarily benefits and will be distributed to the public at large, not an individual or group. Does this request primarily benefit the general public?	Yes
If Yes, describe the particular or specific public benefit in the Records Requested box below.	This could lead to more housing. The purpose is for market research

Records Requested

Hi there,

I am looking for a copy of all land use applications and plat map submittals for residential development projects 20 units or greater since 1/1/2022.

Thank you

Preferred method of receiving requested records:

Email

(Section Break)

Fee Schedule

Copy Cost

Black/White - letter 8-1/2" x 11" or legal 8-1/2" x 14" (per side)	\$0.25
Black/White - executive 11" x 17" (per side)	\$0.50
Color (per side)	\$0.50
Records on a Flash Drive	\$6.50 plus staff time

Archived Electronic Information Retrieval

\$100/hour - no charge for the first 30 minutes

If the estimated costs involved in fulfilling your request exceed \$25, the City will advise you of the estimated costs and require your approval before beginning the request. If the fee exceeds \$100, a 50% deposit may be required to begin work. Full payment for costs incurred is required before the public records are inspected or copies are released.

The City will respond to your request promptly and without undue delay, typically within 15 business days. Requested information can be picked up from Lebanon City Hall, sent to you by email, or mailed to you for an additional fee. All items must be picked up within 30 days after notification that the information is ready, otherwise it will be destroyed, and another request will need to be made.

Requests can be completed in a timely manner if the data you provide is complete and accurate.

(Section Break)

I have read and agree to comply with the above conditions, and further agree to pay the cost of fulfilling this Public Records Request per the conditions set forth above. These costs may include the cost of searching for records, reviewing records to redact exempt material, supervising the inspection of records, copying records, certifying records and mailing records. I agree to pay a maximum of \$25 without further approval.

Chas Peterson

Email not displaying correctly? [View it in your browser.](#)

Donna Trippett

From: Julie Fisher
Sent: Wednesday, January 15, 2025 7:53 AM
To: Donna Trippett
Subject: FW: Online Form Submission #602 for Public Records Request
Attachments: 19-276 4L Stoltz Hill SD Application - Redacted.pdf; 19-276 Cedar Springs tentative plat 5.8.23.pdf; 19-285 MADELYN MEADOWS TENT SUBDIVISION 2024-01-16.pdf; 19-285 MADELYN MEADOWS TENT SUBDIVISION APP - signed.pdf; 21-345 Creations NW Plat.pdf; 21-345 Creations NW Russell Dr. App - Signed BOTH_Redacted.pdf; 23-129 Crowfoot Planning 2024-02-22.pdf; 23-129 Pacific NW Land Co. Crowfoot SD APP-signed_Redacted.pdf; 22-139 Schneider Joy St. SD App - Signed Redacted.pdf; 22-139 Schneider Joy St. SD Exhibit A.pdf

From: Julie Fisher
Sent: Tuesday, November 26, 2024 1:20 PM
To: chas@bluefern.com
Subject: RE: Online Form Submission #602 for Public Records Request

Chas

The attached files are all applications for residential development for 20 or more units since 01/01/2022. This completes your public records request.

Thank you,

Julie Fisher, CMC
City Recorder
City of Lebanon | 925 South Main Street | Lebanon OR 97355
Tel: 541.258.4264
Hours: Monday – Thursday 7am-5pm

<http://www.lebanonoregon.gov>

Messages to and from this email may be subject to Oregon Public Records Disclosure and Retention Laws.



From: noreply@civicplus.com <noreply@civicplus.com>
Sent: Monday, November 25, 2024 10:55 AM
To: City Recorder <city.recorder@lebanonoregon.gov>
Subject: Online Form Submission #602 for Public Records Request

Caution! This message was sent from outside your organization.

Public Records Request

Public Records laws are governed by the Oregon Revised Statutes (ORS). The City of Lebanon Public Records Request policy details procedures followed. The City will not accept any other means of public records requests.

For Police or Municipal Court records, see [City of Lebanon Police Public Records Request Form](#)

(Section Break)

Contact Information

Full Name	Chas Peterson
Date	11/25/2024
Email	chas@bluefern.com
Phone	4257613166
Preferred method of contact:	Email
Street Address	18300 Redmond Way, Suite 120
Address Line 2	<i>Field not completed.</i>
City	Redmond
State/Province/Region	WA
Postal/Zip Code	98052
Country	<i>Field not completed.</i>
Request	

Is this request related to a lawsuit in which the City of Lebanon is a party, or a tort claims notice filed with the City of Lebanon?

No

If Yes, what is the claimant's name and incident date?

Field not completed.

Copies may be furnished without charge or at a substantially reduced fee if the custodian determines that the waiver or reduction of fees in the public interest because making the record available primarily benefits and will be distributed to the public at large, not an individual or group. Does this request primarily benefit the general public?

Yes

If Yes, describe the particular or specific public benefit in the Records Requested box below.

This could lead to more housing. The purpose is for market research

Records Requested

Hi there,

I am looking for a copy of all land use applications and plat map submittals for residential development projects 20 units or greater since 1/1/2022.

Thank you

Preferred method of receiving requested records:

Email

(Section Break)

Fee Schedule

Copy Cost

Black/White - letter 8-1/2" x 11" or legal 8-1/2" x 14" (per side)	\$0.25
Black/White - executive 11" x 17" (per side)	\$0.50

Color (per side)	\$0.50
Records on a Flash Drive	\$6.50 plus staff time

Archived Electronic Information Retrieval

\$100/hour - no charge for the first 30 minutes

If the estimated costs involved in fulfilling your request exceed \$25, the City will advise you of the estimated costs and require your approval before beginning the request. If the fee exceeds \$100, a 50% deposit may be required to begin work. Full payment for costs incurred is required before the public records are inspected or copies are released.

The City will respond to your request promptly and without undue delay, typically within 15 business days. Requested information can be picked up from Lebanon City Hall, sent to you by email, or mailed to you for an additional fee. All items must be picked up within 30 days after notification that the information is ready, otherwise it will be destroyed, and another request will need to be made.

Requests can be completed in a timely manner if the data you provide is complete and accurate.

(Section Break)



I have read and agree to comply with the above conditions, and further agree to pay the cost of fulfilling this Public Records Request per the conditions set forth above. These costs may include the cost of searching for records, reviewing records to redact exempt material, supervising the inspection of records, copying records, certifying records and mailing records. I agree to pay a maximum of \$25 without further approval.	Chas Peterson
--	----------------------



LAND USE APPLICATION

PROPERTY INFORMATION	
Site Address(es): 2925 Stoltz Hill Road, Lebanon, OR 97355	
Assessor's Map & Tax Lot No.(s): 12S-02W-22B Tax Lot 300	
Comprehensive Plan Designation / Zoning Designation: Z-RM / C-RM	
Current Property Use: unimproved	
Project Description:	
48 lot residential subdivision with associated site improvements	
APPLICANT / PRIMARY CONTACT INFORMATION	
Applicant: Laura LaRoque, Udell Engineering and Land Surveying	Phone: _____
Address: 63 E Ash Street	Email: laura@udelleng.com
City/State/Zip: Lebanon, OR 97355	
<i>I hereby certify that the statements, attachments, exhibits, plot plan and other information submitted as a part of this application are true; that the proposed land use activity does not violate State and/or Federal Law, or any covenants, conditions and restrictions associated with the subject property; and, any approval granted based on this information may be revoked if it is found that such statements are false.</i>	
APPLICANT SIGNATURE _____	Date: 5/11/2022
PROPERTY OWNER INFORMATION (IF DIFFERENT THAN ABOVE)	
Owner: 4L Ventures, LLC	Phone: _____
Address: PO Box 310	Email: latimerky@gmail.com
City/State/Zip: Lebanon, OR 97355	
OWNER SIGNATURE _____	Date: 5/11/2022
ADDITIONAL CONTACT INFORMATION	
Engineer / Surveyor: Udell Engineering and Land Surveying	Phone: 541-451-5125
Address: 63 E Ash Street	Email: _____
City/State/Zip: Lebanon, OR 97355	
Architect:	Phone: _____
Address:	Email: _____
City/State/Zip: _____	
Other:	Phone: _____
Address:	Email: _____
City/State/Zip: _____	

THE CITY THAT FRIENDLINESS BUILT

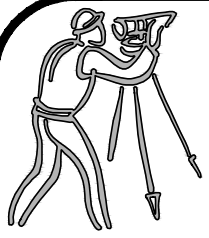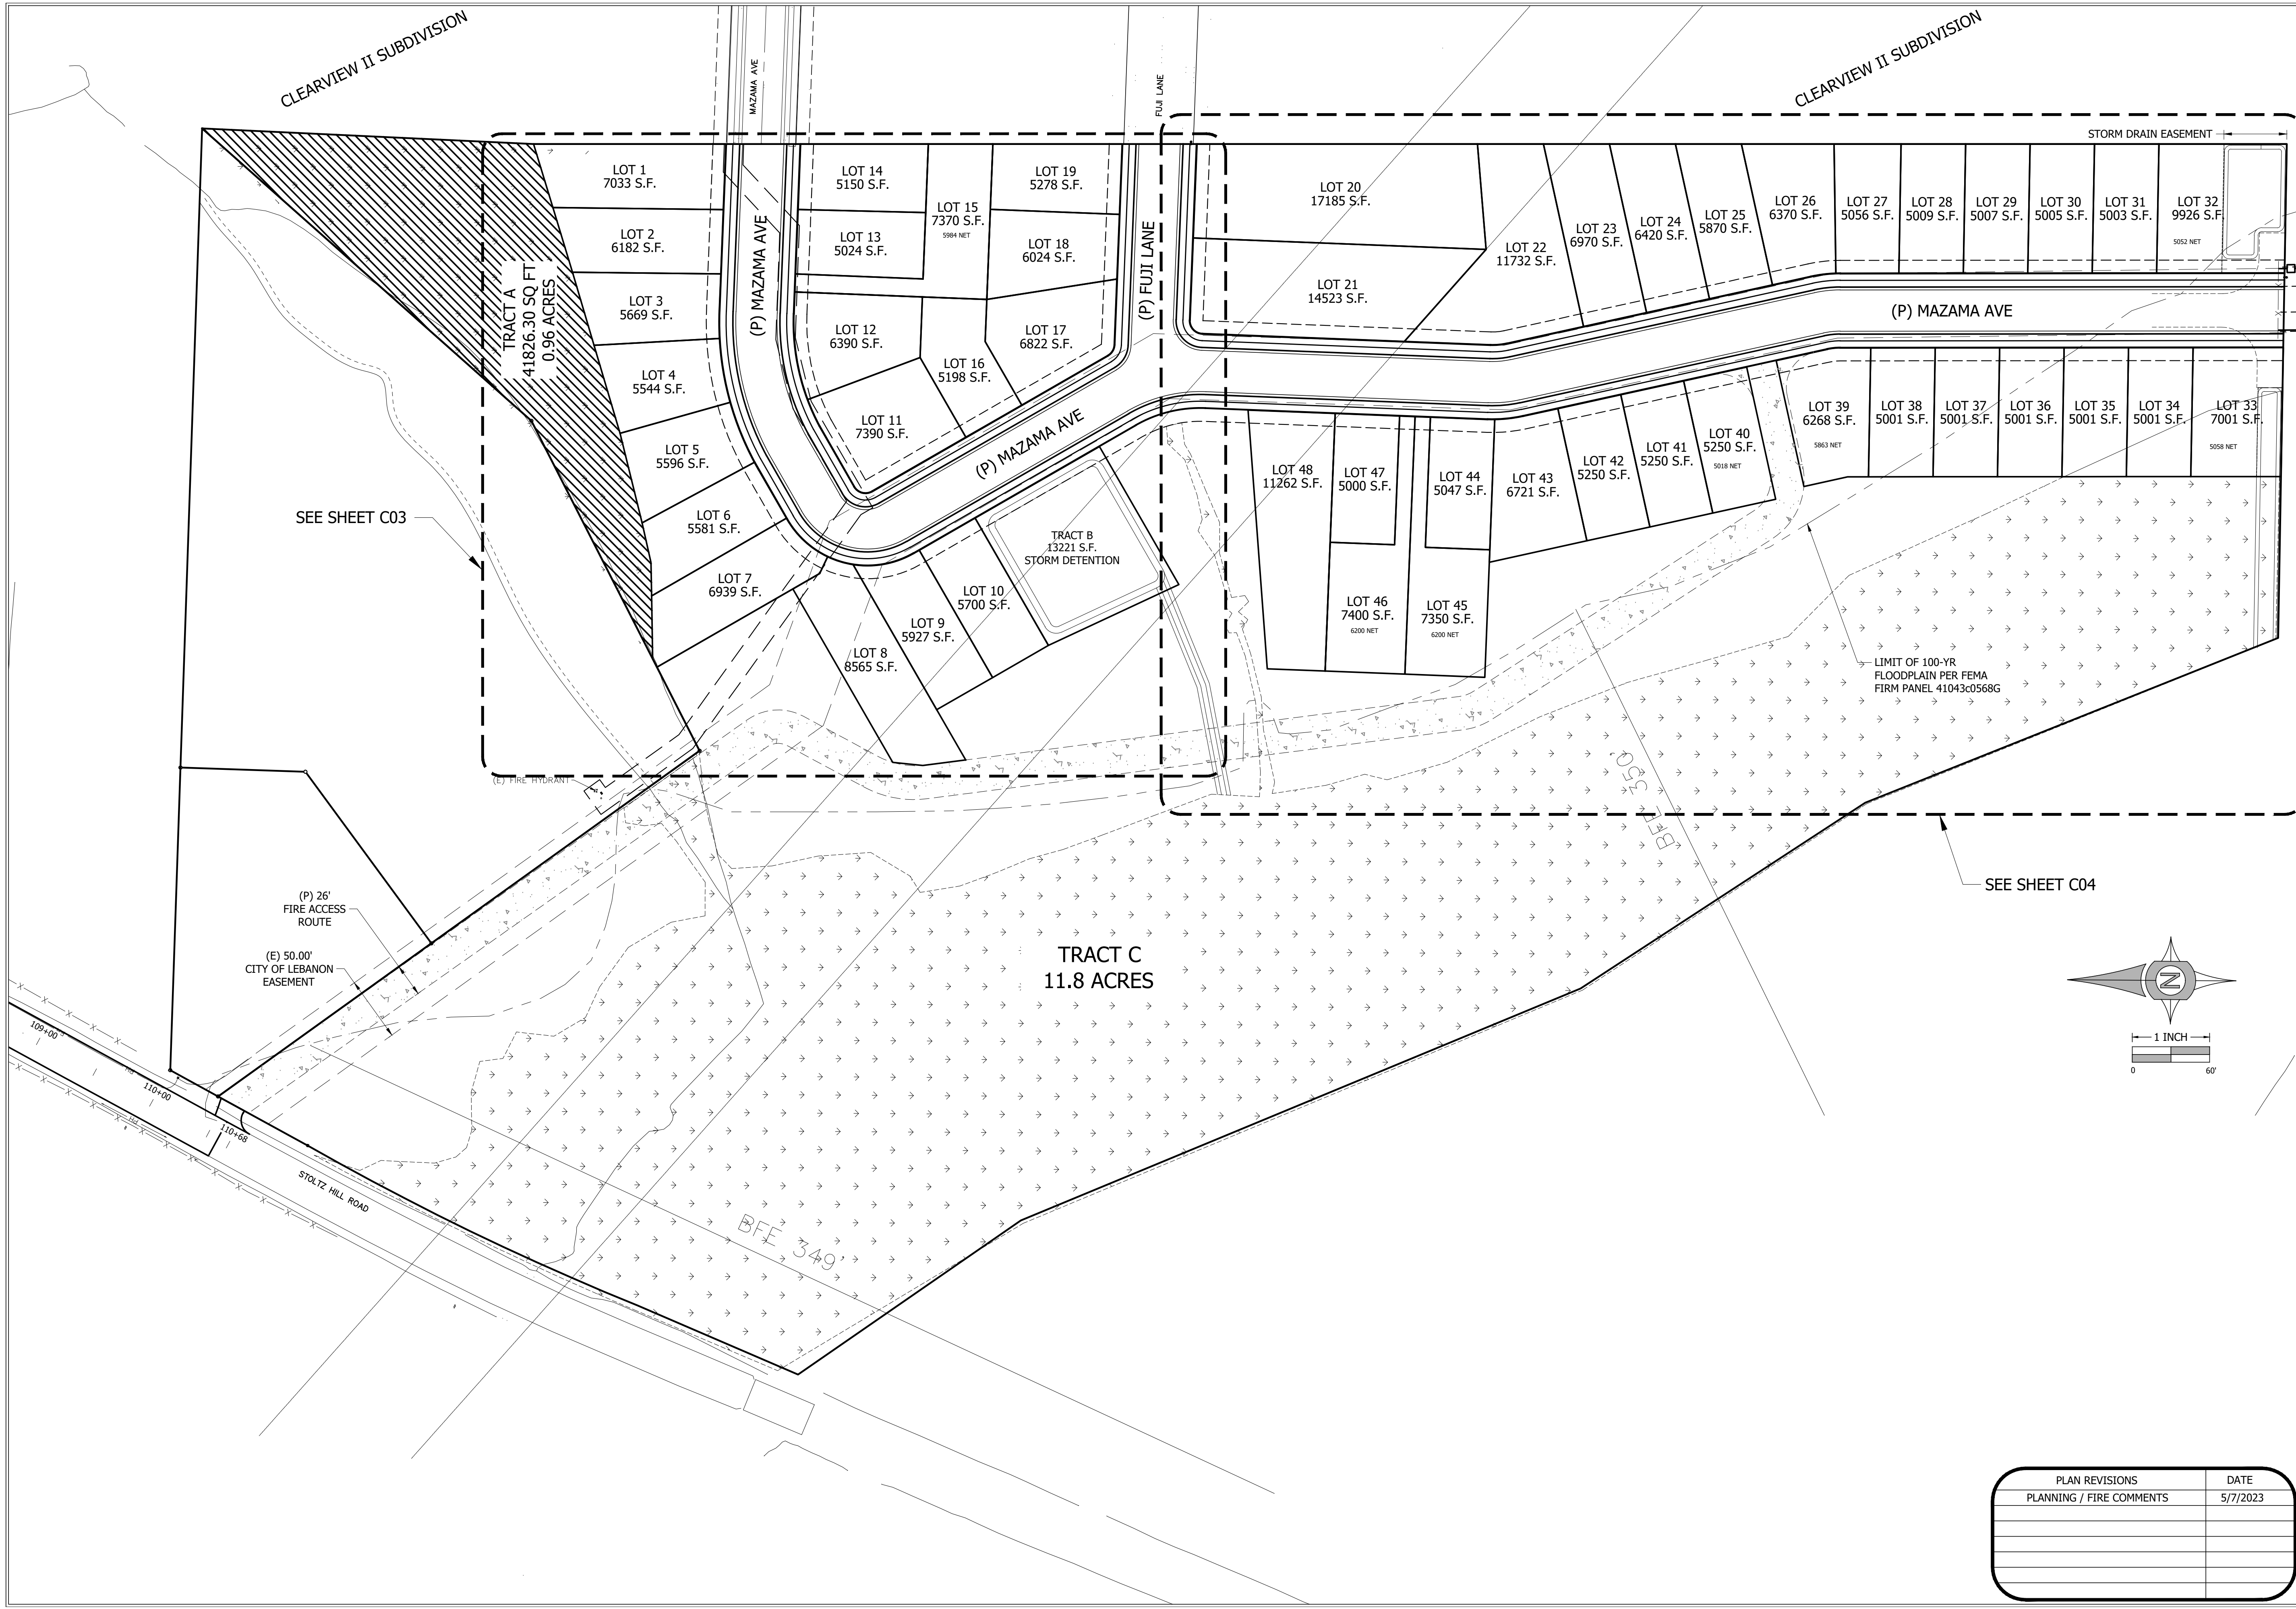

CLIENT:

4L VENTURES, LLC
P.O. BOX 310
LEBANON, OREGON 97355

UDELL ENGINEERING
AND
LAND SURVEYING, LLC
63 EAST ASH ST.
LEBANON, OREGON 97355
(541) 451-5125 PH.
(541) 451-1366 FAX

OVERALL TENTATIVE LOT LAYOUT

CEDAR SPRINGS SUBDIVISION
TAX LOT 300, 12S-2W-22B
LEBANON, OREGON


DATE: FEBRUARY 20, 2023
PROJECT: 19-276 4L STOLTZ HILL
DRAWN BY: MUM, KVL
CHECKED BY: RSV, KVL

THIS MAP WAS
PREPARED FOR
PLANNING
PURPOSES ONLY



PLAN REVISIONS	DATE
PLANNING / FIRE COMMENTS	5/7/2023

Sheet **C02**

SCALE: SEE BARS SCALE

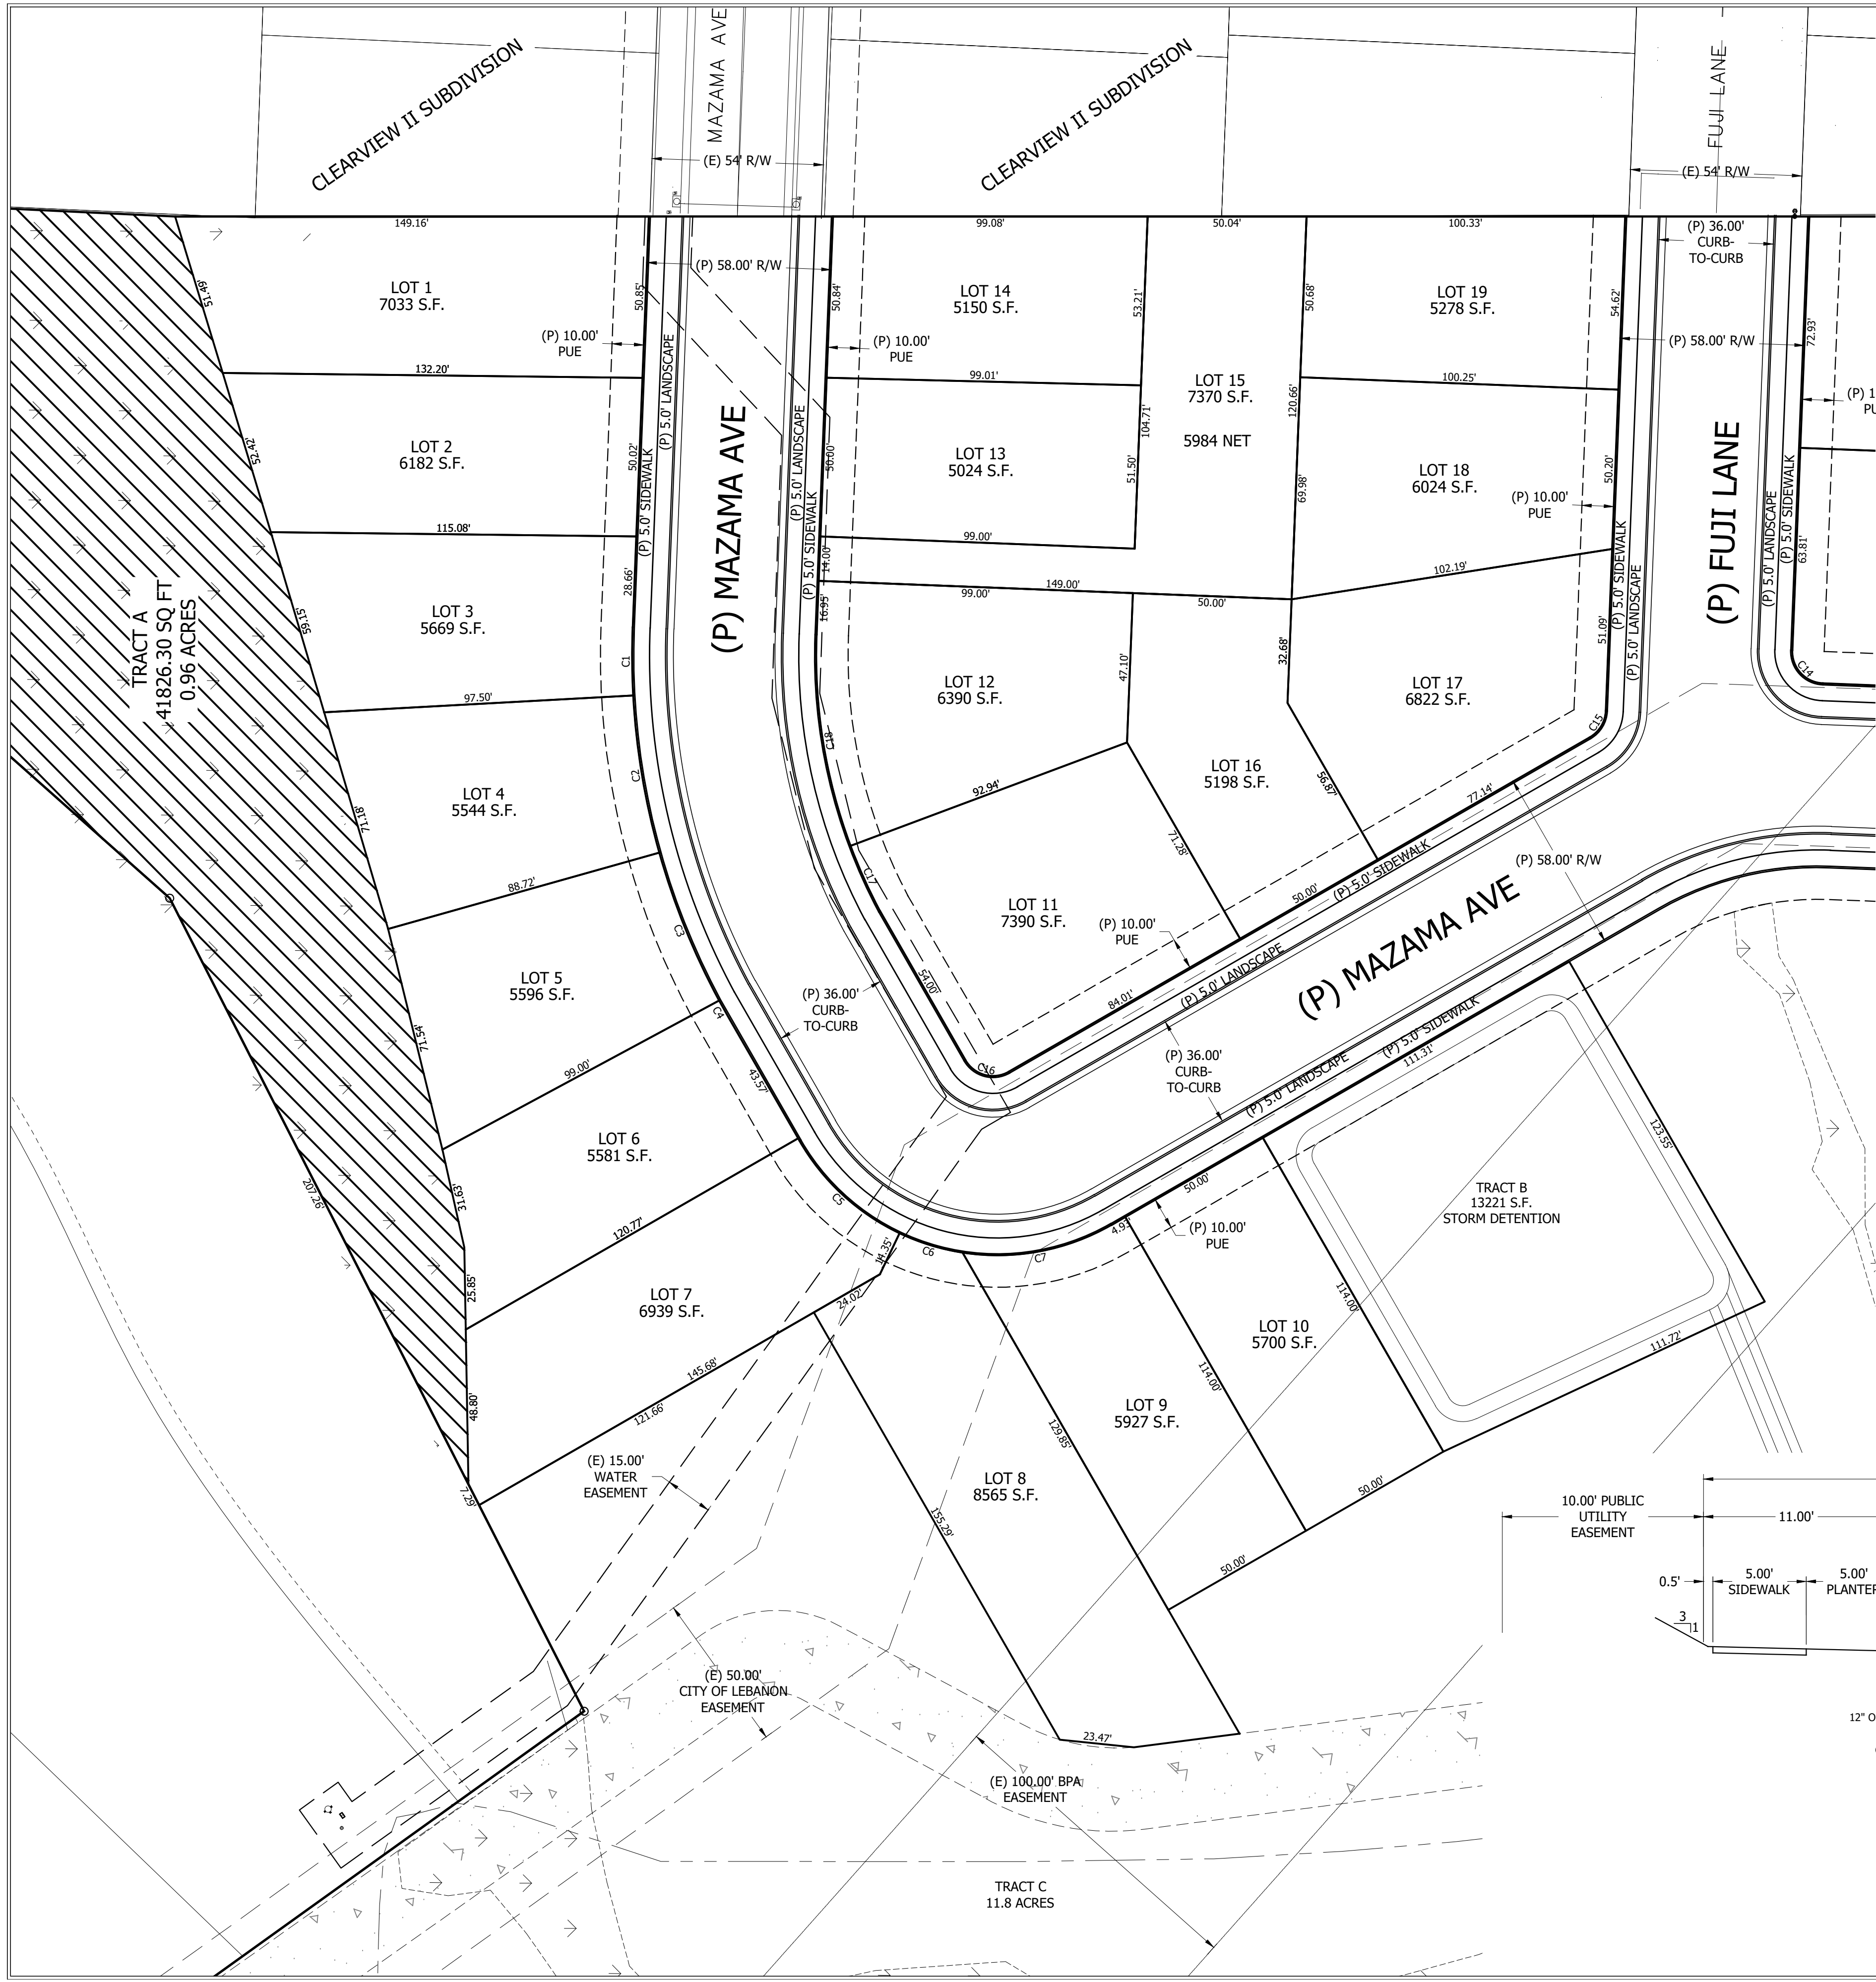

Curve Table					
Curve #	Length	Radius	Delta	Chord Direction	Chord Length
C1	21.43	229.00	5.36	N89° 10' 56"E	21.42
C2	50.32	229.00	12.59	N80° 12' 23"E	50.22
C3	50.32	229.00	12.59	N67° 36' 59"E	50.22
C4	6.46	229.00	1.62	N60° 30' 45"E	6.46
C5	43.53	72.00	34.64	N42° 23' 02"E	42.87
C6	20.87	72.00	16.61	N16° 45' 37"E	20.80
C7	48.70	72.00	38.75	N10° 55' 11"W	47.77
C8	5.62	108.00	2.98	N0° 22' 18"E	5.62
C9	21.98	108.00	11.66	N6° 56' 57"W	21.94
C10	10.36	48.00	12.37	N6° 35' 44"W	10.34
C11	3.42	106.00	1.85	S1° 20' 15"E	3.42
C12	19.45	106.00	10.52	S7° 31' 16"E	19.43
C13	12.78	50.00	14.64	S5° 27' 29"E	12.74
C14	15.71	10.00	90.00	S46° 51' 43"W	14.14
C15	10.10	10.00	57.84	S59° 13' 03"E	9.67
C16	15.73	10.00	90.10	S14° 45' 19"W	14.15
C17	22.63	171.00	7.58	S65° 21' 05"W	22.62
C18	67.81	171.00	22.72	S80° 30' 11"W	67.36

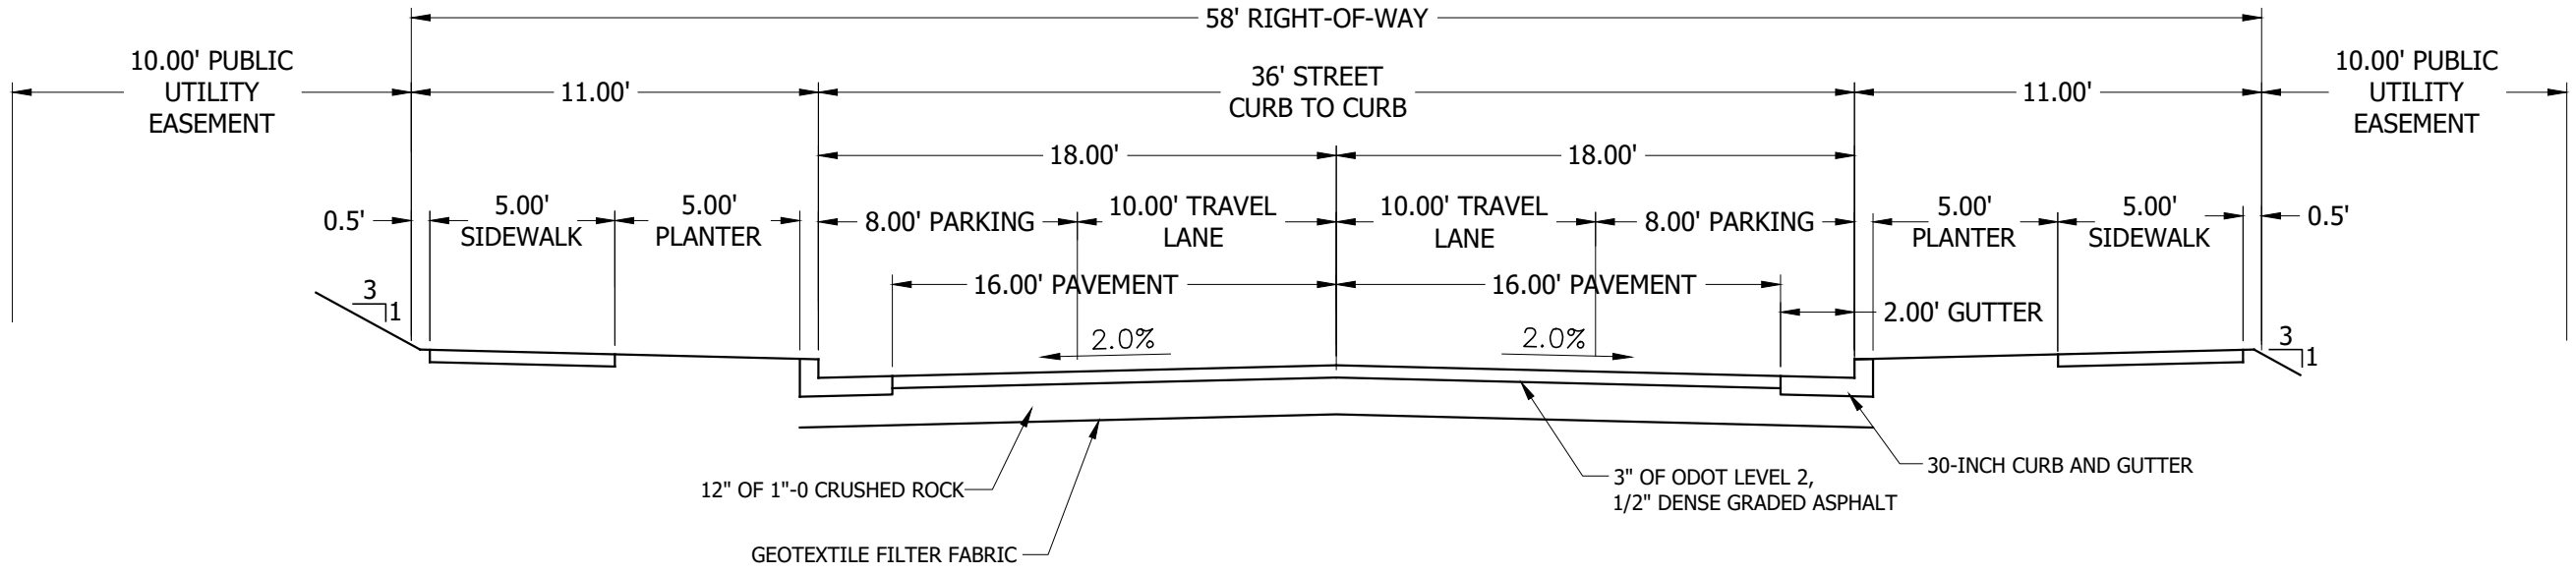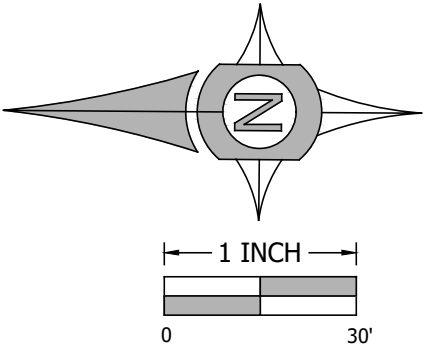

TYPICAL STREET SECTION
NO SCALE

NOTE:
SIDEWALKS ARE TO BE CONSTRUCTED WITH
INDIVIDUAL BUILDING PERMITS. SIDEWALKS
ARE SHOWN ON PLAN VIEW FOR
REFERENCE ONLY.

PLAN REVISIONS	DATE
PLANNING / FIRE COMMENTS	5/7/2023

THIS MAP WAS
PREPARED FOR
PLANNING
PURPOSES ONLY

Sheet **C03**

SCALE: SEE BARSCALE


TENTATIVE LOT LAYOUT PHASE 1
CEDAR SPRINGS SUBDIVISION
TAX LOT 300, 12S-2W-22B
LEBANON, OREGON


DATE:
FEBRUARY 20, 2023
PROJECT:
19-276 4L STOLTZ HILL
DRAWN BY:
MLM, KVL
CHECKED BY:
RSY, KVL

UDELL ENGINEERING
AND
LAND SURVEYING, LLC
63 EAST ASH ST.
LEBANON, OREGON 97355
(541) 451-5125 PH.
(541) 451-1366 FAX

CLIENT:


4L VENTURES, LLC
P.O. BOX 310
LEBANON, OREGON 97355

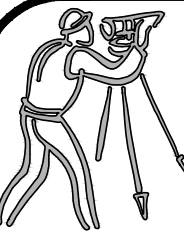

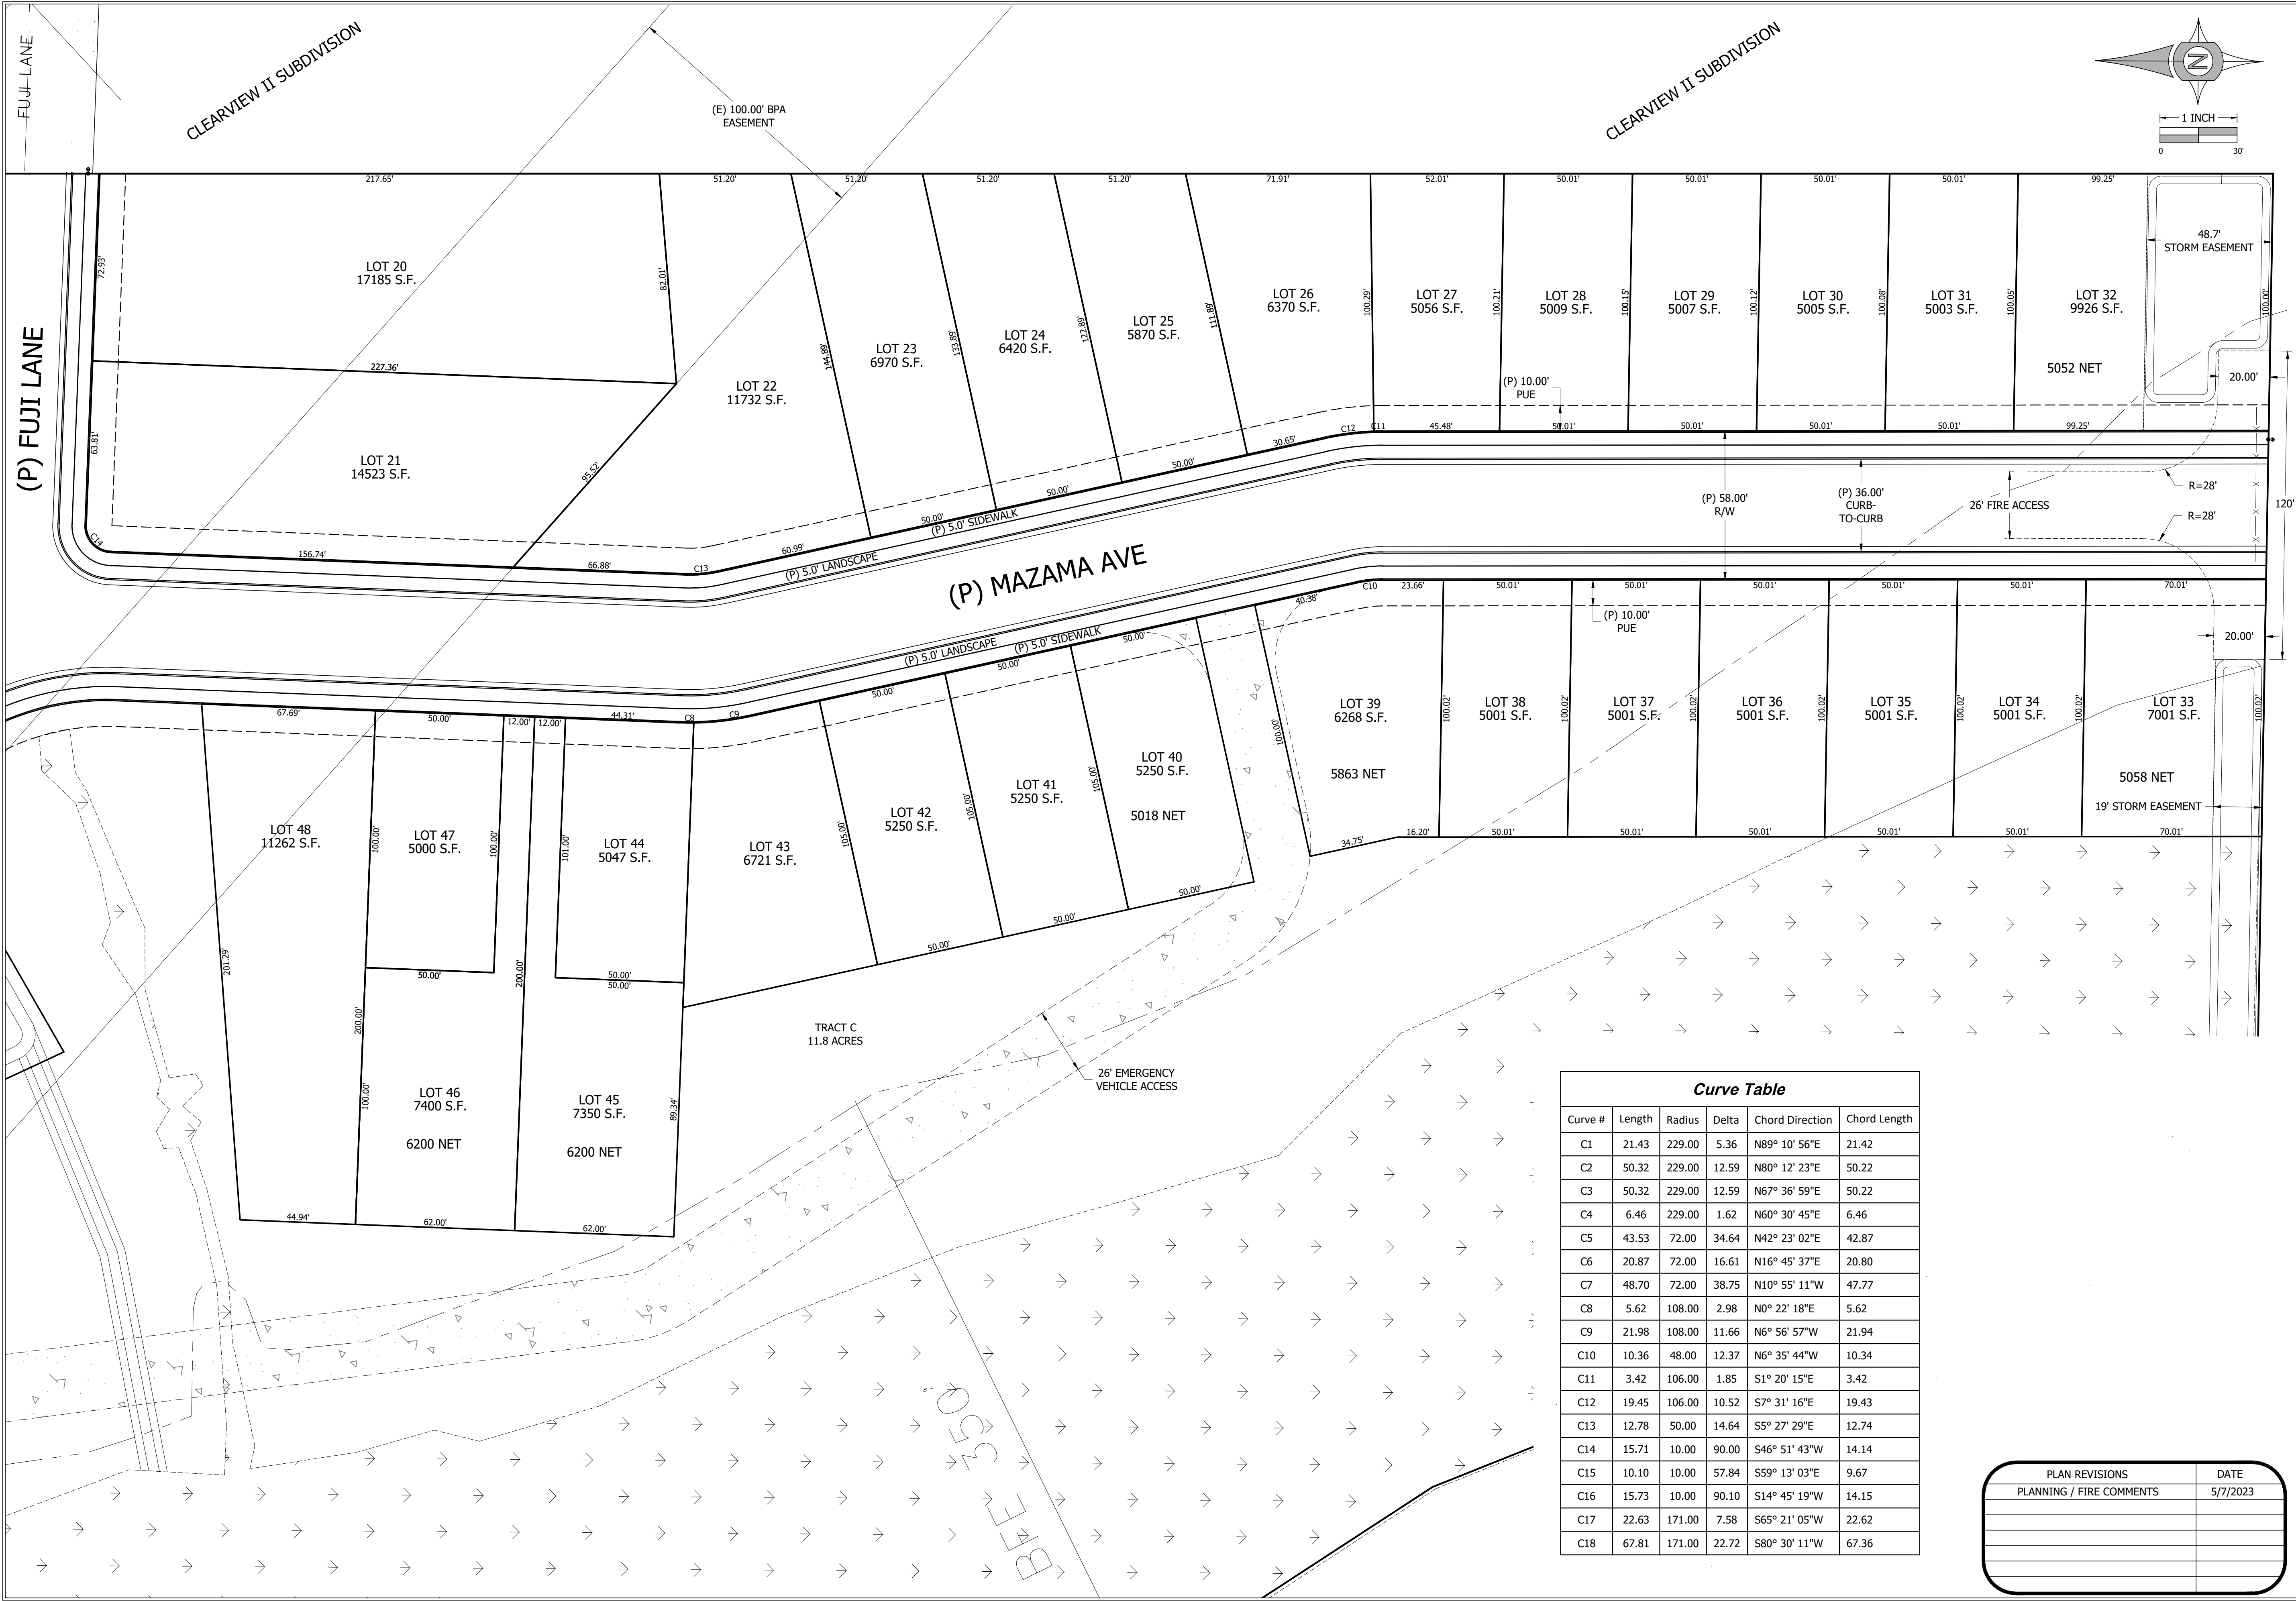

Curve Table					
Curve #	Length	Radius	Delta	Chord Direction	Chord Length
C1	21.43	229.00	5.36	N89° 10' 56"E	21.42
C2	50.32	229.00	12.59	N80° 12' 23"E	50.22
C3	50.32	229.00	12.59	N67° 36' 59"E	50.22
C4	6.46	229.00	1.62	N60° 30' 45"E	6.46
C5	43.53	72.00	34.64	N42° 23' 02"E	42.87
C6	20.87	72.00	16.61	N16° 45' 37"E	20.80
C7	48.70	72.00	38.75	N10° 55' 11"W	47.77
C8	5.62	108.00	2.98	N0° 22' 18"E	5.62
C9	21.98	108.00	11.66	N6° 56' 57"W	21.94
C10	10.36	48.00	12.37	N6° 35' 44"W	10.34
C11	3.42	106.00	1.85	S1° 20' 15"E	3.42
C12	19.45	106.00	10.52	S7° 31' 16"E	19.43
C13	12.78	50.00	14.64	S5° 27' 29"E	12.74
C14	15.71	10.00	90.00	S46° 51' 43"W	14.14
C15	10.10	10.00	57.84	S59° 13' 03"E	9.67
C16	15.73	10.00	90.10	S14° 45' 19"W	14.15
C17	22.63	171.00	7.58	S65° 21' 05"W	22.62
C18	67.81	171.00	22.72	S80° 30' 11"W	67.36

PLAN REVISIONS	DATE
PLANNING / FIRE COMMENTS	5/7/2023

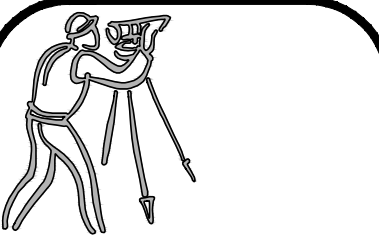

CLIENT:

4L VENTURES, LLC
P.O. BOX 310
LEBANON, OREGON 97355

UDELL ENGINEERING AND
LAND SURVEYING, LLC
63 EAST ASH ST.
LEBANON, OREGON 97355
(541) 451-5125 PH.
(541) 451-1366 FAX

TENTATIVE LOT LAYOUT PHASE 2

CEDAR SPRINGS SUBDIVISION
TAX LOT 300, 12S-2W-22B
LEBANON, OREGON

DATE:
FEBRUARY 20, 2023

PROJECT:
19-276 4L STOLTZ HILL

DRAWN BY:
MLM, KVL



CHECKED BY:
RSY, KVL

THIS MAP WAS
PREPARED FOR
PLANNING
PURPOSES ONLY

Sheet

C04

SCALE: SEE BARS SCALE

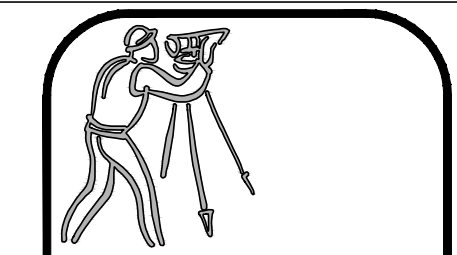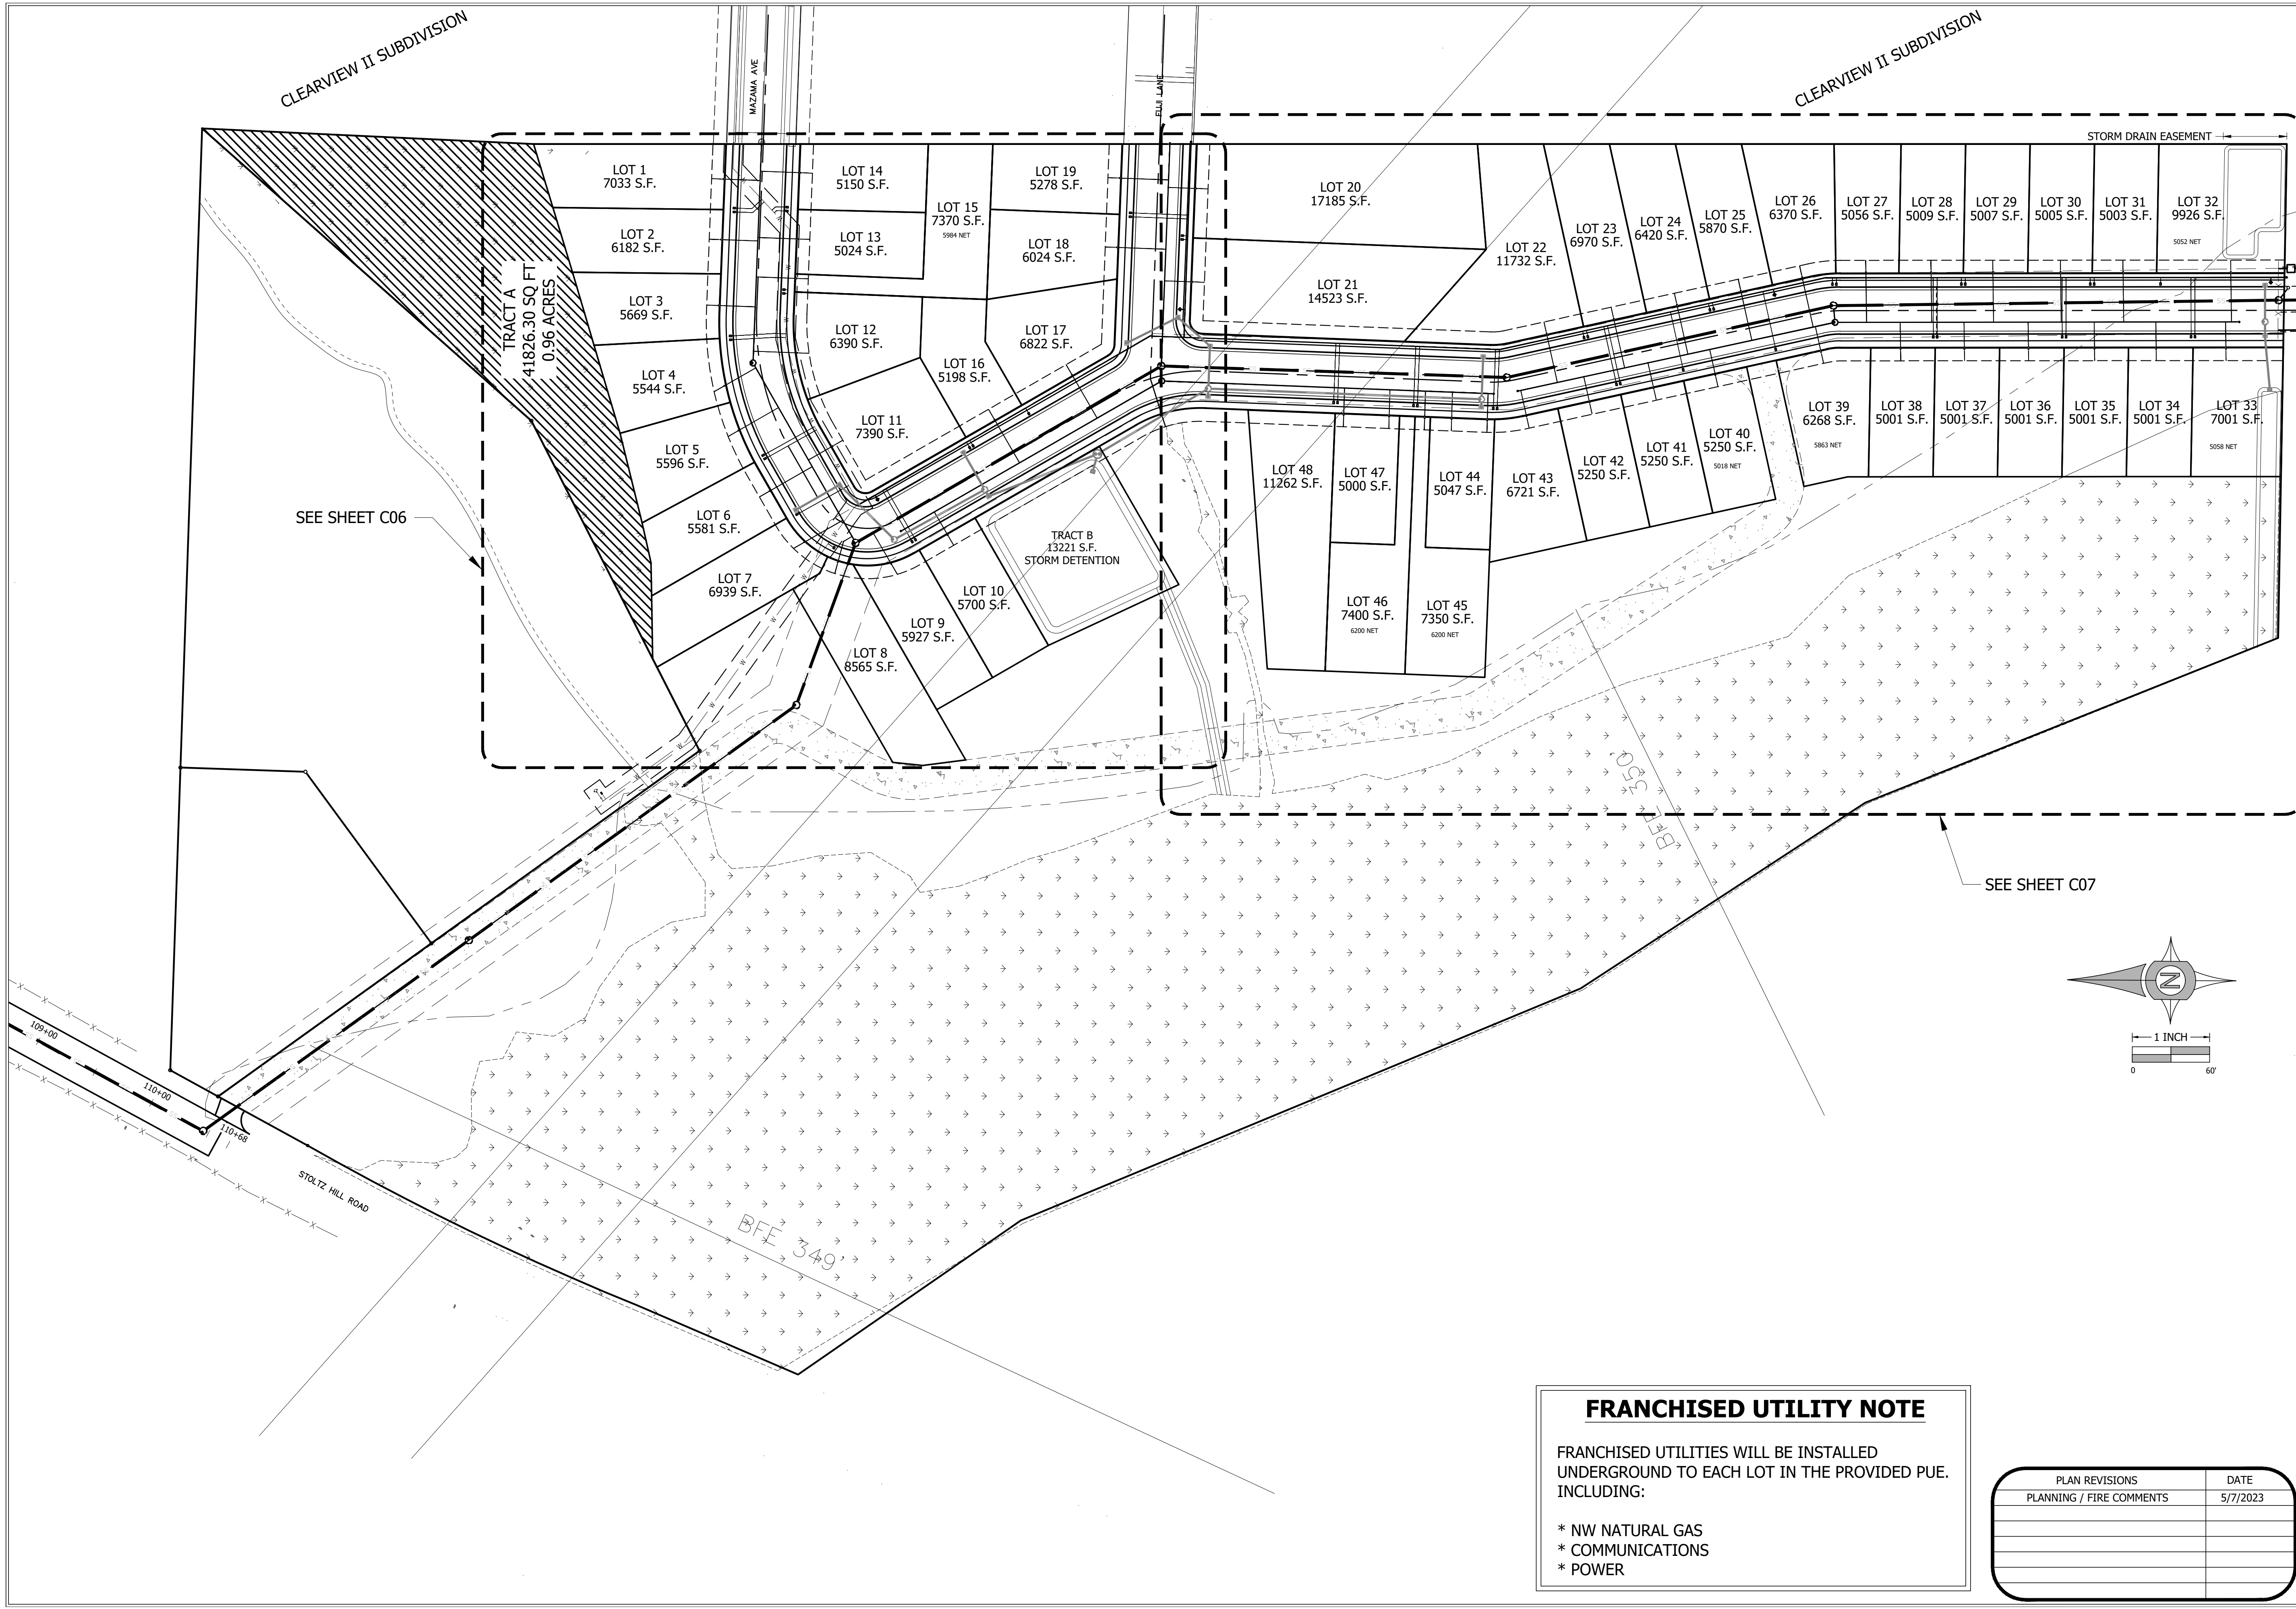

CLIENT:
4L VENTURES, LLC
P.O. BOX 310
LEBANON, OREGON 97355

UDELL ENGINEERING
AND
LAND SURVEYING, LLC
63 EAST ASH ST.
LEBANON, OREGON 97355
(541) 451-5125 PH.
(541) 451-1366 FAX

OVERALL PRELIMINARY UTILITY PLAN
CEDAR SPRINGS SUBDIVISION
TAX LOT 300, 12S-2W-22B
LEBANON, OREGON



DATE: FEBRUARY 20, 2023
PROJECT: 19-276 4L STOLTZ HILL
DRAWN BY: MUM, KVL
CHECKED BY: RSY, KVL

THIS MAP WAS
PREPARED FOR
PLANNING
PURPOSES ONLY

FRANCHISED UTILITY NOTE
FRANCHISED UTILITIES WILL BE INSTALLED
UNDERGROUND TO EACH LOT IN THE PROVIDED PUE.
INCLUDING:
* NW NATURAL GAS
* COMMUNICATIONS
* POWER

PLAN REVISIONS	DATE
PLANNING / FIRE COMMENTS	5/7/2023

Sheet **C05**
SCALE: SEE BARSCALE

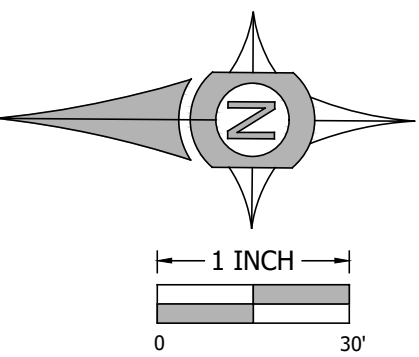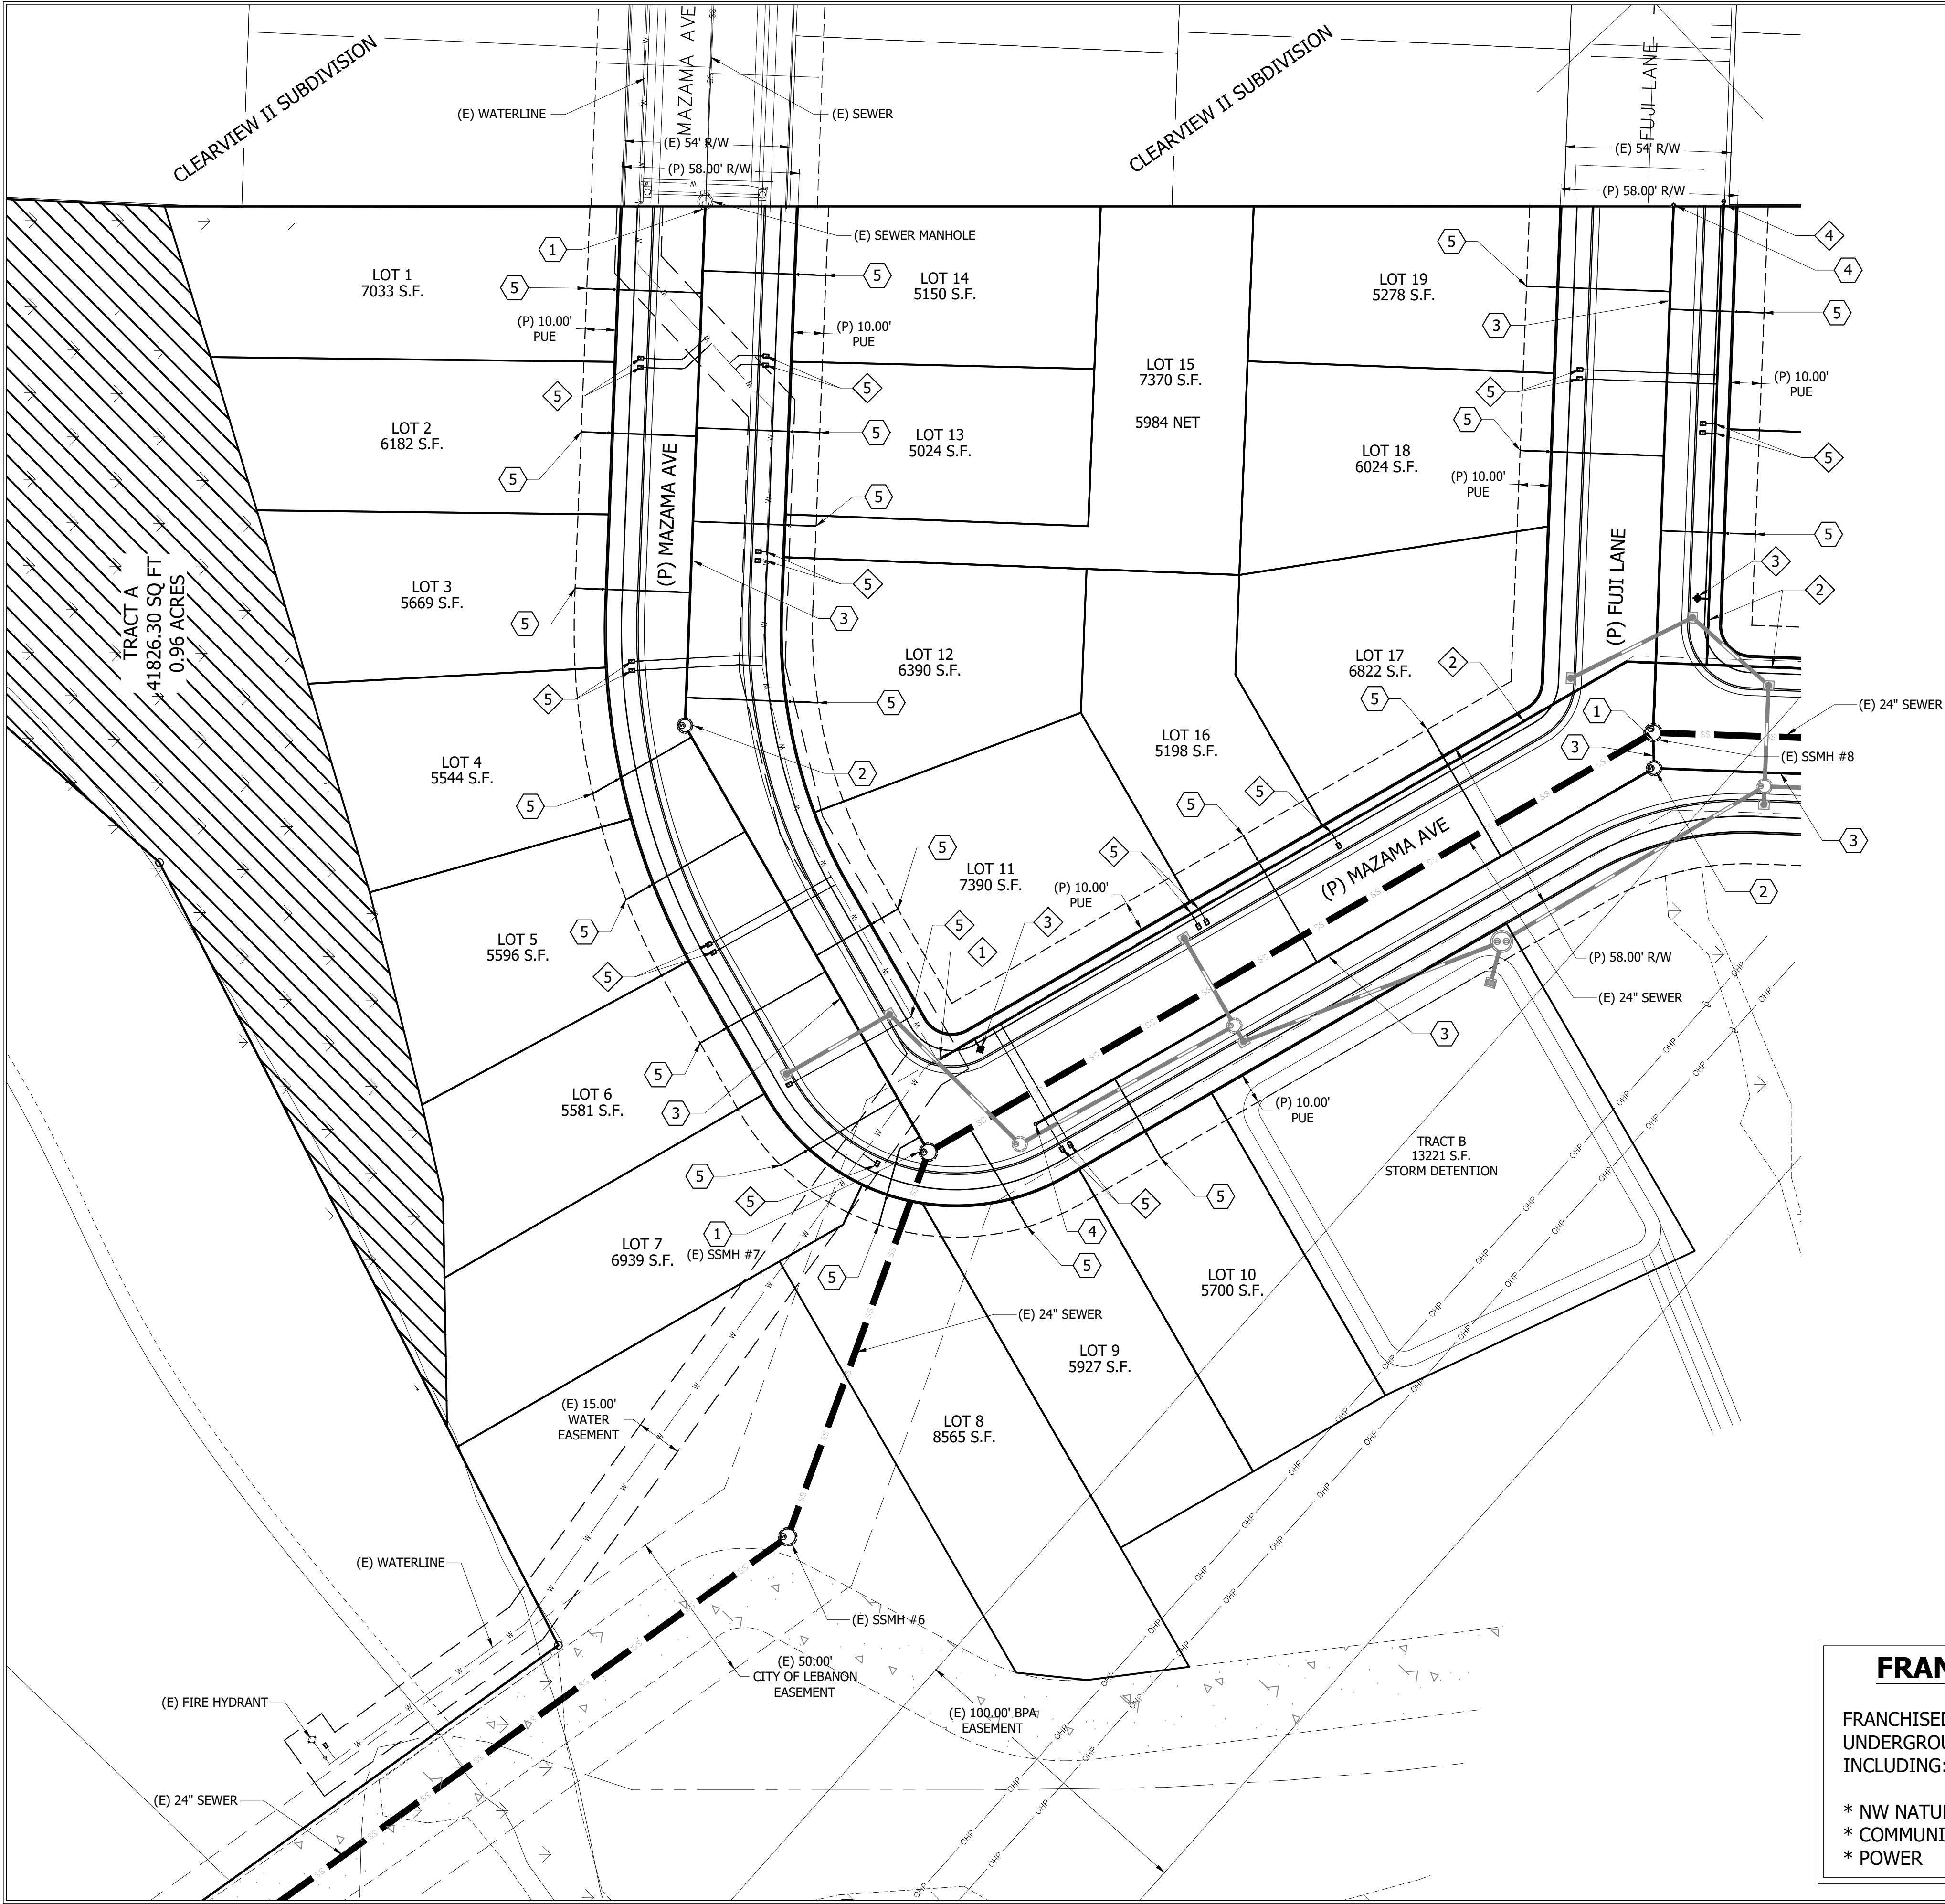

SEWER NOTES	
1	CONNECT TO EXISTING PUBLIC SANITARY SEWER.
2	INSTALL PUBLIC SEWER MANHOLE.
3	INSTALL PUBLIC 8-INCH SANITARY SEWER.
4	INSTALL PUBLIC SANITARY SEWER MAINLINE CLEAN-OUT.
5	INSTALL PUBLIC 4-INCH SANITARY SEWER SERVICE LATERAL WITH PROPERTY LINE CLEAN-OUT.


WATER NOTES	
1	CONNECT TO EXISTING PUBLIC WATERLINE.
2	INSTALL PUBLIC 8-INCH WATERLINE.
3	INSTALL PUBLIC FIRE HYDRANT.
4	INSTALL PUBLIC BLOW-OFF.
5	INSTALL PUBLIC 1-INCH WATER SERVICE.

FRANCHISED UTILITY NOTE

FRANCHISED UTILITIES WILL BE INSTALLED UNDERGROUND TO EACH LOT IN THE PROVIDED PUE. INCLUDING:

- * NW NATURAL GAS
- * COMMUNICATIONS
- * POWER

PLAN REVISIONS	DATE
PLANNING / FIRE COMMENTS	5/7/2023

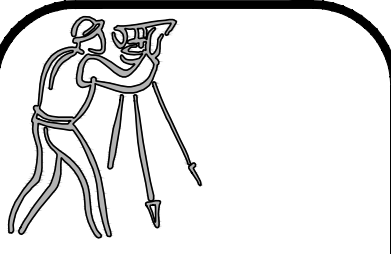

CLIENT:
4L VENTURES, LLC
P.O. BOX 310
LEBANON, OREGON 97355

UDELL ENGINEERING
AND
LAND SURVEYING, LLC
63 EAST ASH ST.
LEBANON, OREGON 97355
(541) 451-5125 PH.
(541) 451-1366 FAX



PRELIMINARY UTILITY PLAN PHASE 1
CEDAR SPRINGS SUBDIVISION
TAX LOT 300, 12S-2W-22B
LEBANON, OREGON

DATE: FEBRUARY 20, 2023
PROJECT: 19-276 4L STOLTZ HILL
DRAWN BY: MUM, KVL
CHECKED BY: RSY, KVL

THIS MAP WAS
PREPARED FOR
PLANNING
PURPOSES ONLY

Sheet **C06**

SCALE: SEE BARSCALE

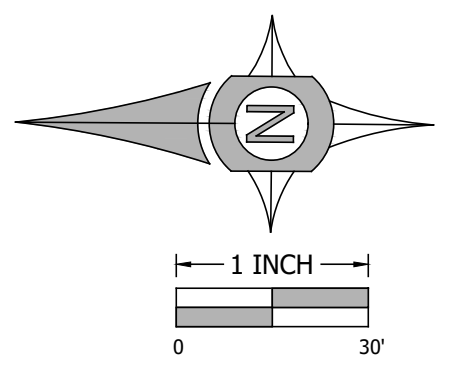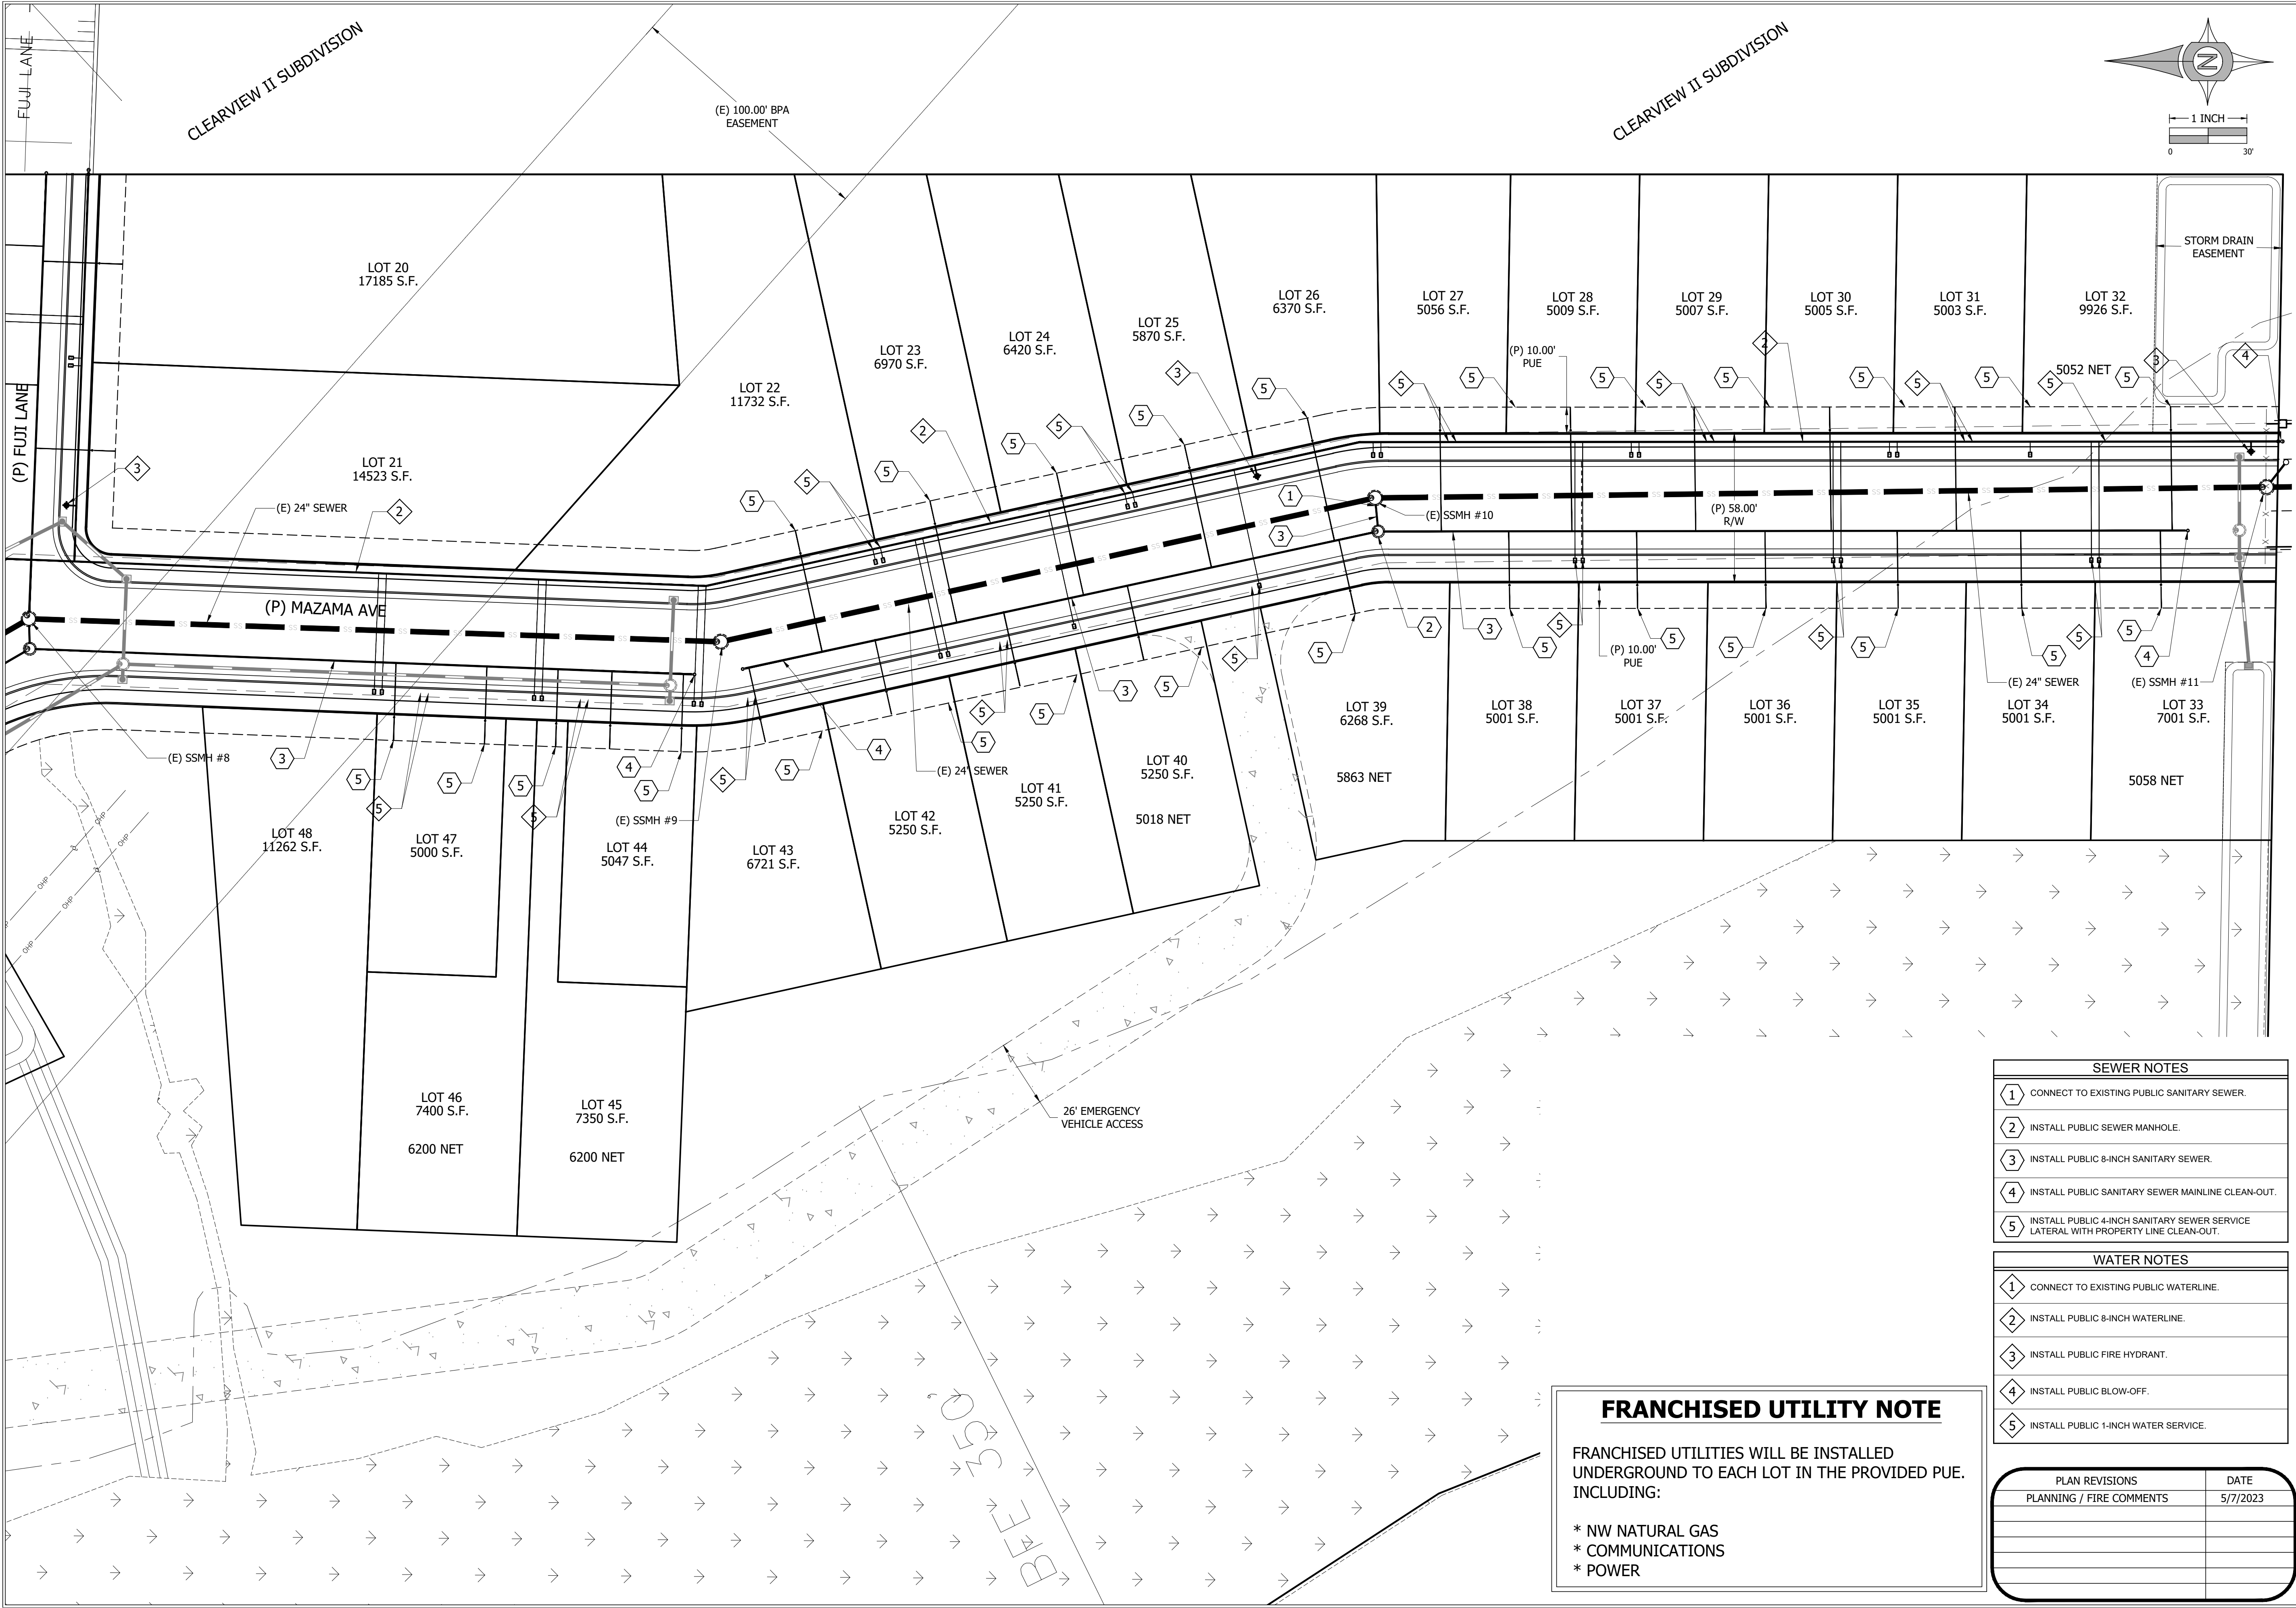

FRANCHISED UTILITY NOTE


FRANCHISED UTILITIES WILL BE INSTALLED UNDERGROUND TO EACH LOT IN THE PROVIDED PUE. INCLUDING:

- * NW NATURAL GAS
- * COMMUNICATIONS
- * POWER

SEWER NOTES	
1	CONNECT TO EXISTING PUBLIC SANITARY SEWER.
2	INSTALL PUBLIC SEWER MANHOLE.
3	INSTALL PUBLIC 8-INCH SANITARY SEWER.
4	INSTALL PUBLIC SANITARY SEWER MAINLINE CLEAN-OUT.
5	INSTALL PUBLIC 4-INCH SANITARY SEWER SERVICE LATERAL WITH PROPERTY LINE CLEAN-OUT.

WATER NOTES	
1	CONNECT TO EXISTING PUBLIC WATERLINE.
2	INSTALL PUBLIC 8-INCH WATERLINE.
3	INSTALL PUBLIC FIRE HYDRANT.
4	INSTALL PUBLIC BLOW-OFF.
5	INSTALL PUBLIC 1-INCH WATER SERVICE.

PLAN REVISIONS		DATE
PLANNING / FIRE COMMENTS		5/7/2023

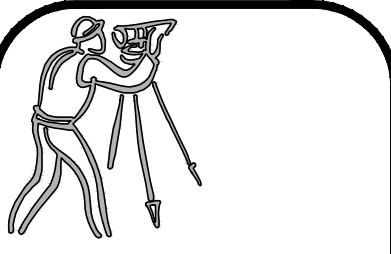

CLIENT:

4L VENTURES, LLC
P.O. BOX 310
LEBANON, OREGON 97355

UDELL ENGINEERING AND LAND SURVEYING, LLC
63 EAST ASH ST.
LEBANON, OREGON 97355
(541) 451-5125 PH.
(541) 451-1366 FAX

PRELIMINARY UTILITY PLAN PHASE 2



CEDAR SPRINGS SUBDIVISION
TAX LOT 300, 12S-2W-22B
LEBANON, OREGON

DATE: FEBRUARY 20, 2023
PROJECT: 19-276 4L STOLTZ HILL
DRAWN BY: MUM, KVL
CHECKED BY: BSY, KVL

THIS MAP WAS PREPARED FOR PLANNING PURPOSES ONLY

Sheet **C07**

SCALE: SEE BARSCALE

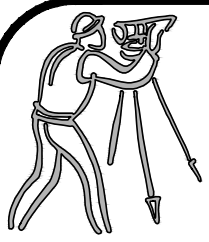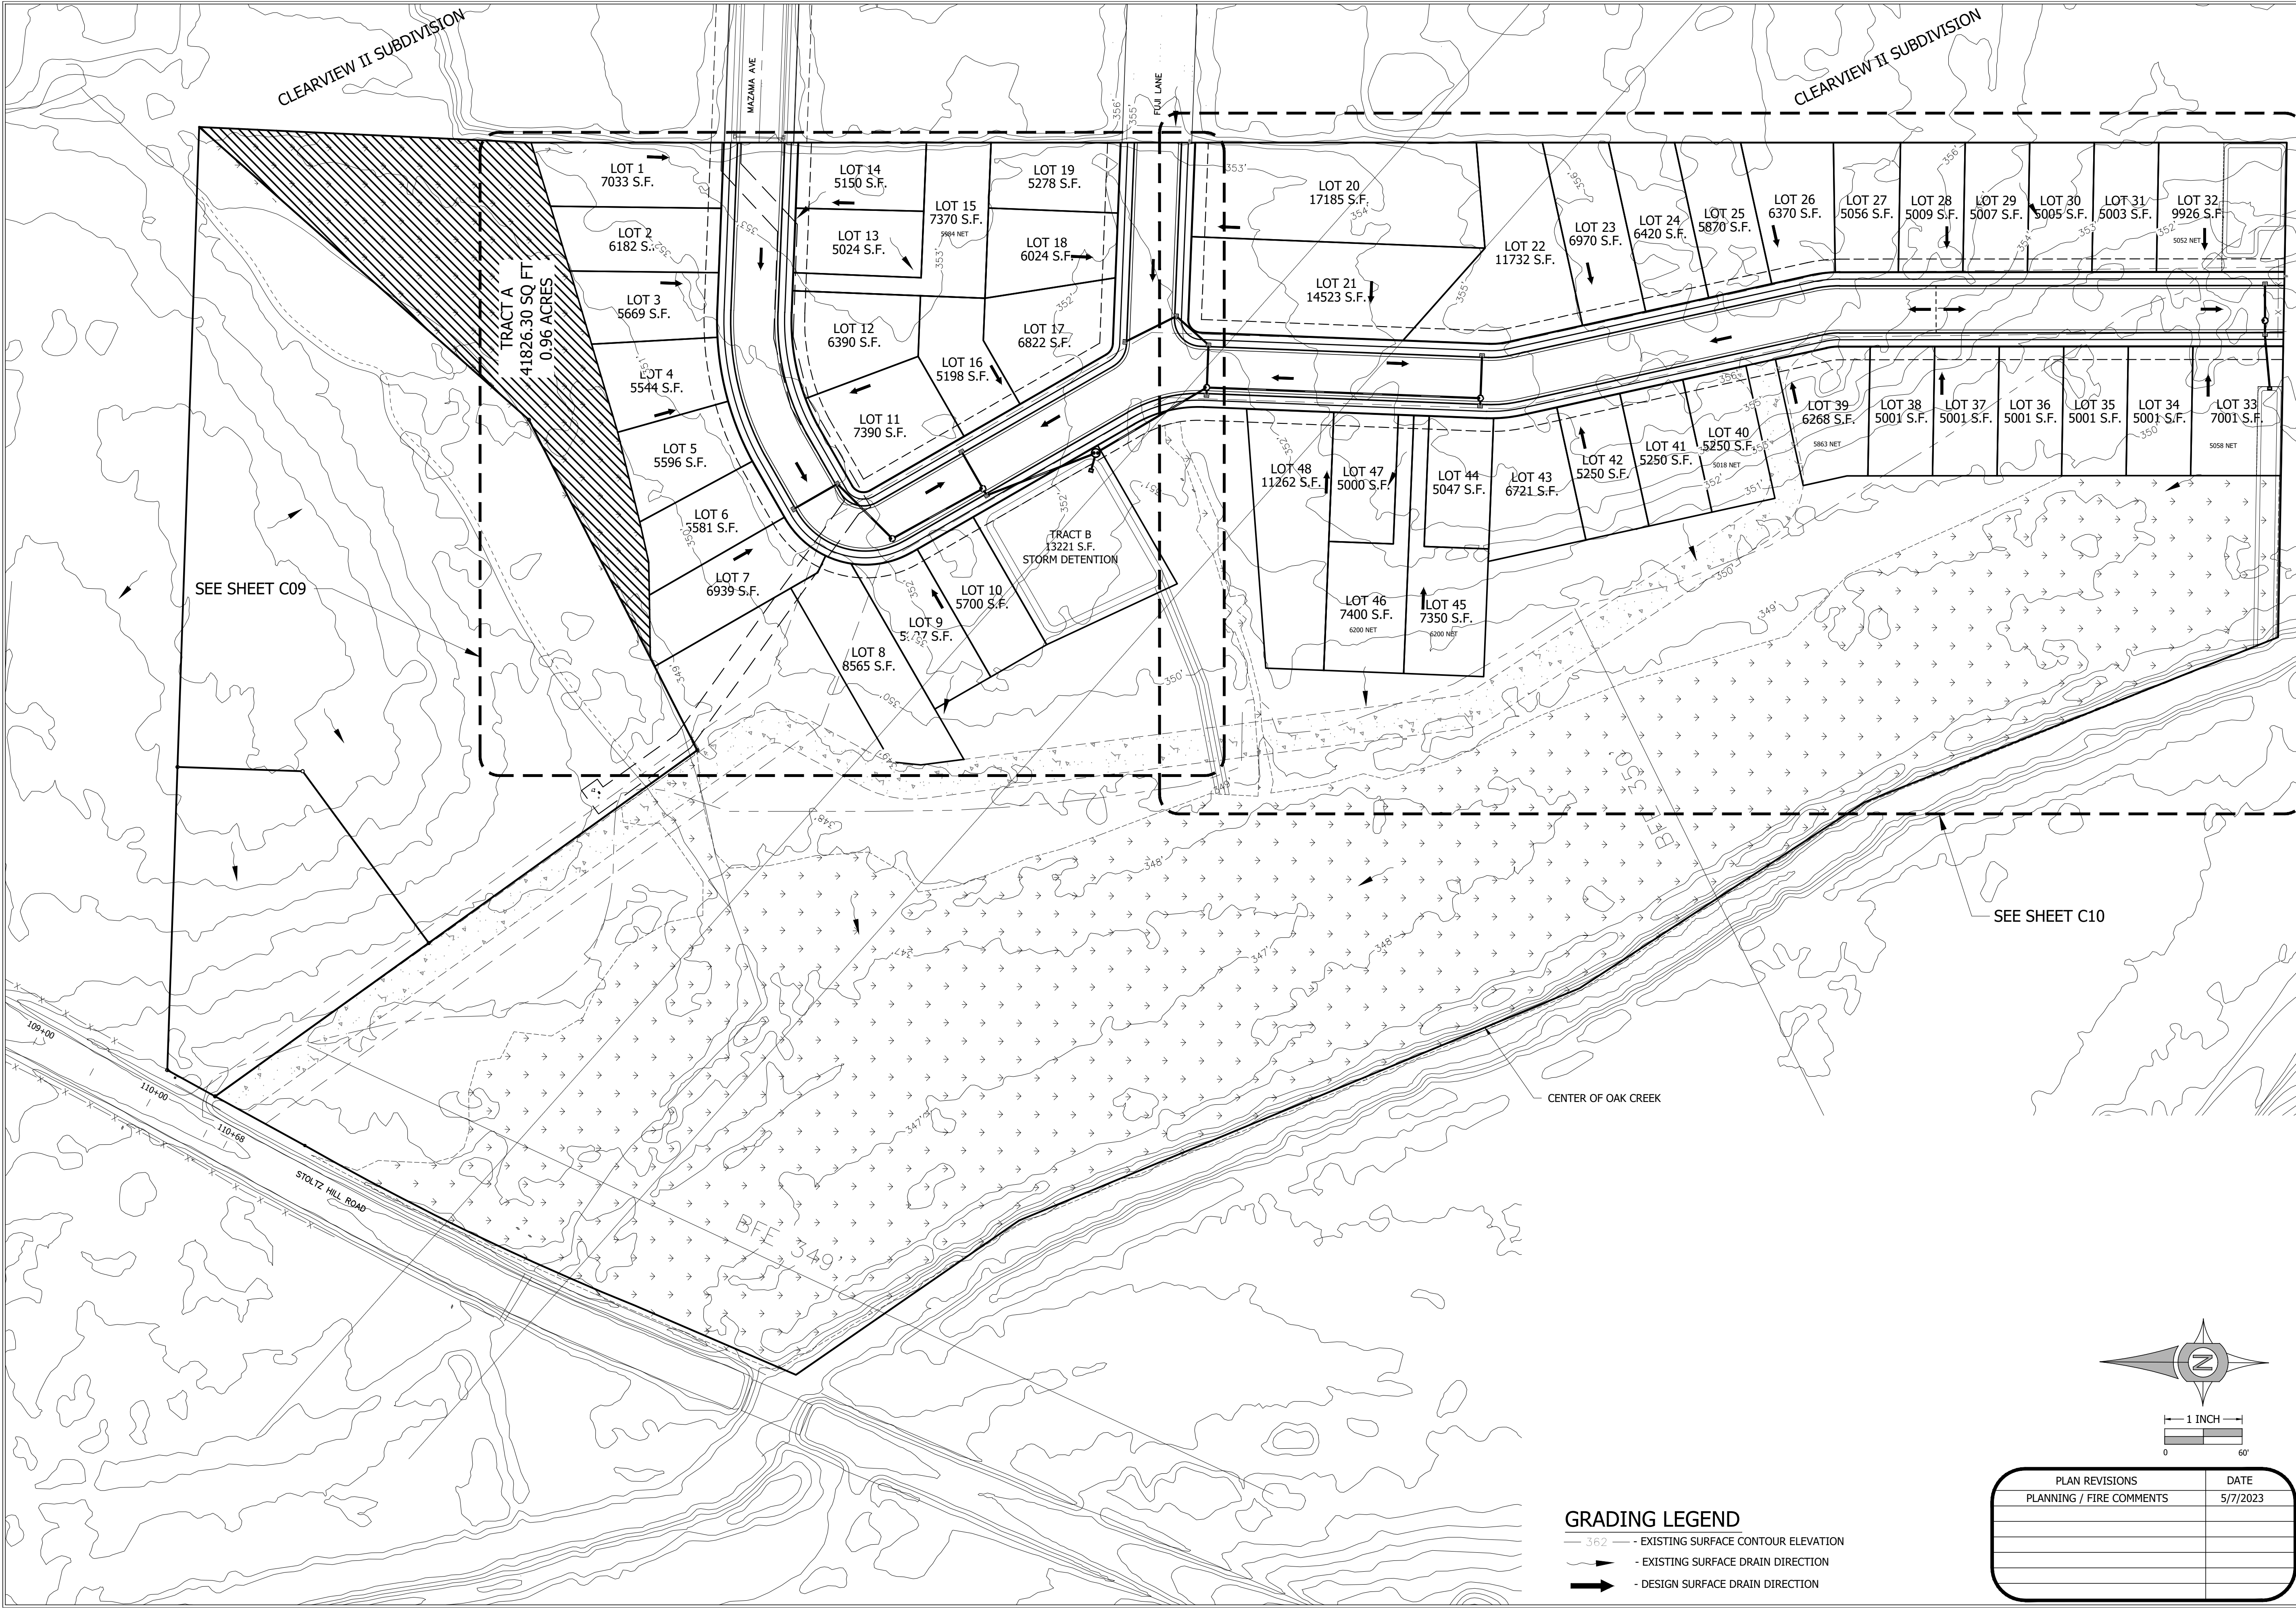

CLIENT:

4L VENTURES, LLC
P.O. BOX 310
LEBANON, OREGON 97355

UDELL ENGINEERING
AND

LAND SURVEYING, LLC

63 EAST ASH ST.
LEBANON, OREGON 97355
(541) 451-5125 PH.
(541) 451-1366 FAX

OVERALL PRELIMINARY GRADING & DRAINAGE PLAN

CEDAR SPRINGS SUBDIVISION

TAX LOT 300, 12S-2W-22B



LEBANON, OREGON

DATE:
FEBRUARY 20, 2023

PROJECT:
19-276 4L STOLTZ HILL

DRAWN BY:
MLM, KVL

CHECKED BY:
BSY, KVL

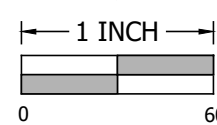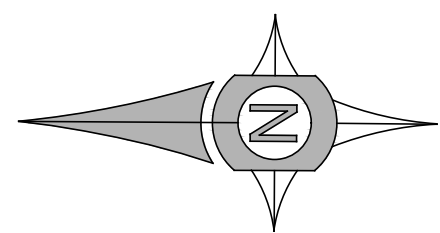

GRADING LEGEND



- 362 - EXISTING SURFACE CONTOUR ELEVATION
- EXISTING SURFACE DRAIN DIRECTION
- DESIGN SURFACE DRAIN DIRECTION

PLAN REVISIONS	DATE
PLANNING / FIRE COMMENTS	5/7/2023

THIS MAP WAS
PREPARED FOR
PLANNING
PURPOSES ONLY

Sheet **C08**


SCALE: SEE BARS SCALE

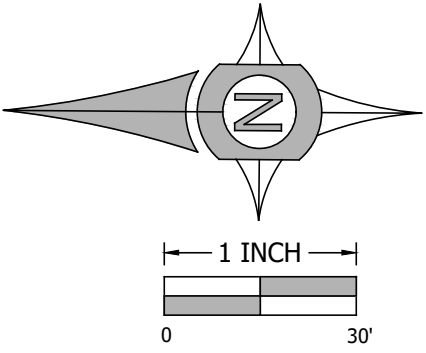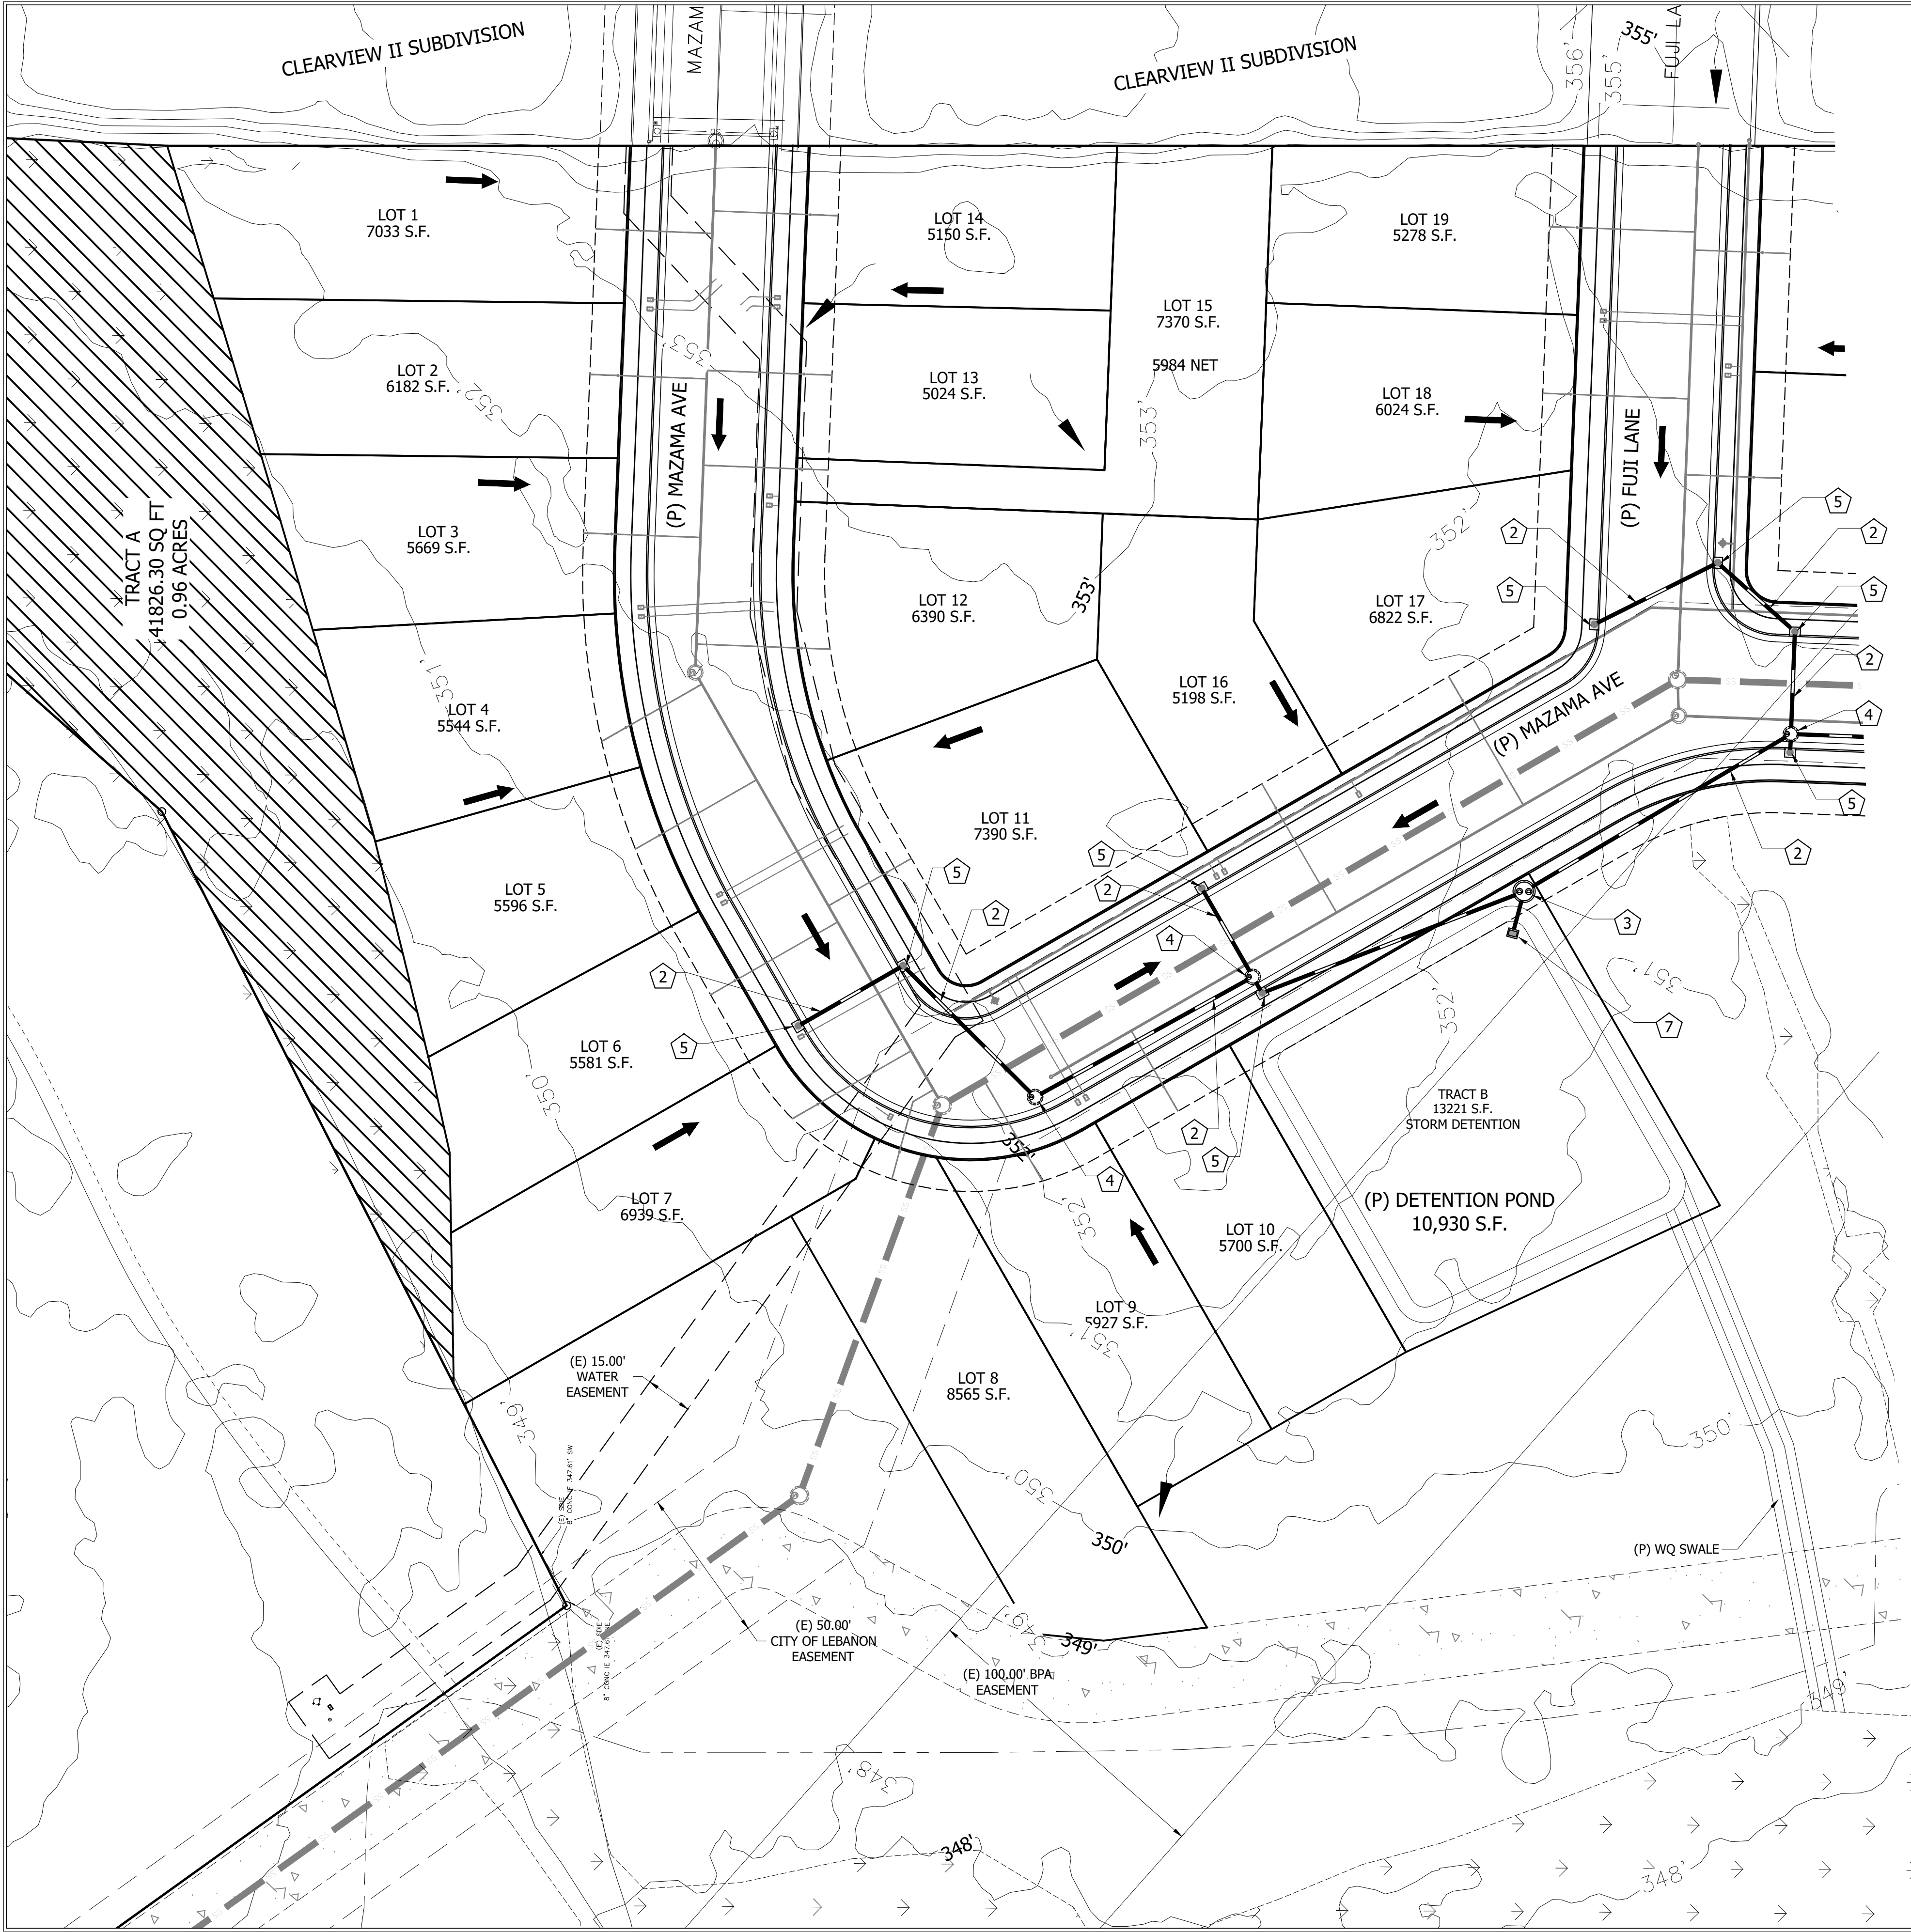

GRADING LEGEND

- 362 - EXISTING SURFACE CONTOUR ELEVATION
- EXISTING SURFACE DRAIN DIRECTION
- DESIGN SURFACE DRAIN DIRECTION

STORM DRAIN NOTES	
1	CONNECT TO EXISTING STORM DRAIN
2	INSTALL STORM DRAIN PIPE - SIZE TO BE DETERMINED WITH CONSTRUCTION PERMIT PLAN SET.
3	INSTALL FLOW CONTROL MANHOLE.
4	INSTALL 48" STORM DRAIN MANHOLE.
5	INSTALL STORM DRAIN CURB INLET.
6	INSTALL STORM DRAIN CATCH BASIN.
7	INSTALL STORM DRAIN DITCH INLET.

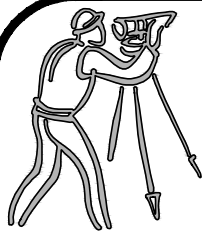

CLIENT:

4L VENTURES, LLC
P.O. BOX 310
LEBANON, OREGON 97355

UDELL ENGINEERING

AND

LAND SURVEYING, LLC

63 EAST ASH ST.
LEBANON, OREGON 97355
(541) 451-5125 PH.
(541) 451-1366 FAX

PRELIMINARY GRADING & DRAINAGE PHASE 1

CEDAR SPRINGS SUBDIVISION
TAX LOT 300, 12S-2W-22B
LEBANON, OREGON



DATE: FEBRUARY 20, 2023	PROJECT: 19-276 4L STOLTZ HILL
DRAWN BY: MLM, KVL	CHECKED BY: RSY, KVL

THIS MAP WAS
PREPARED FOR
PLANNING
PURPOSES ONLY

PLAN REVISIONS	DATE
PLANNING / FIRE COMMENTS	5/7/2023

Sheet **C09**

SCALE: SEE BARSCALE

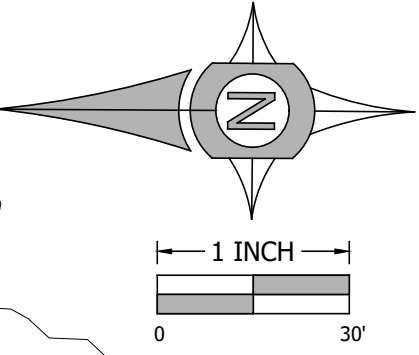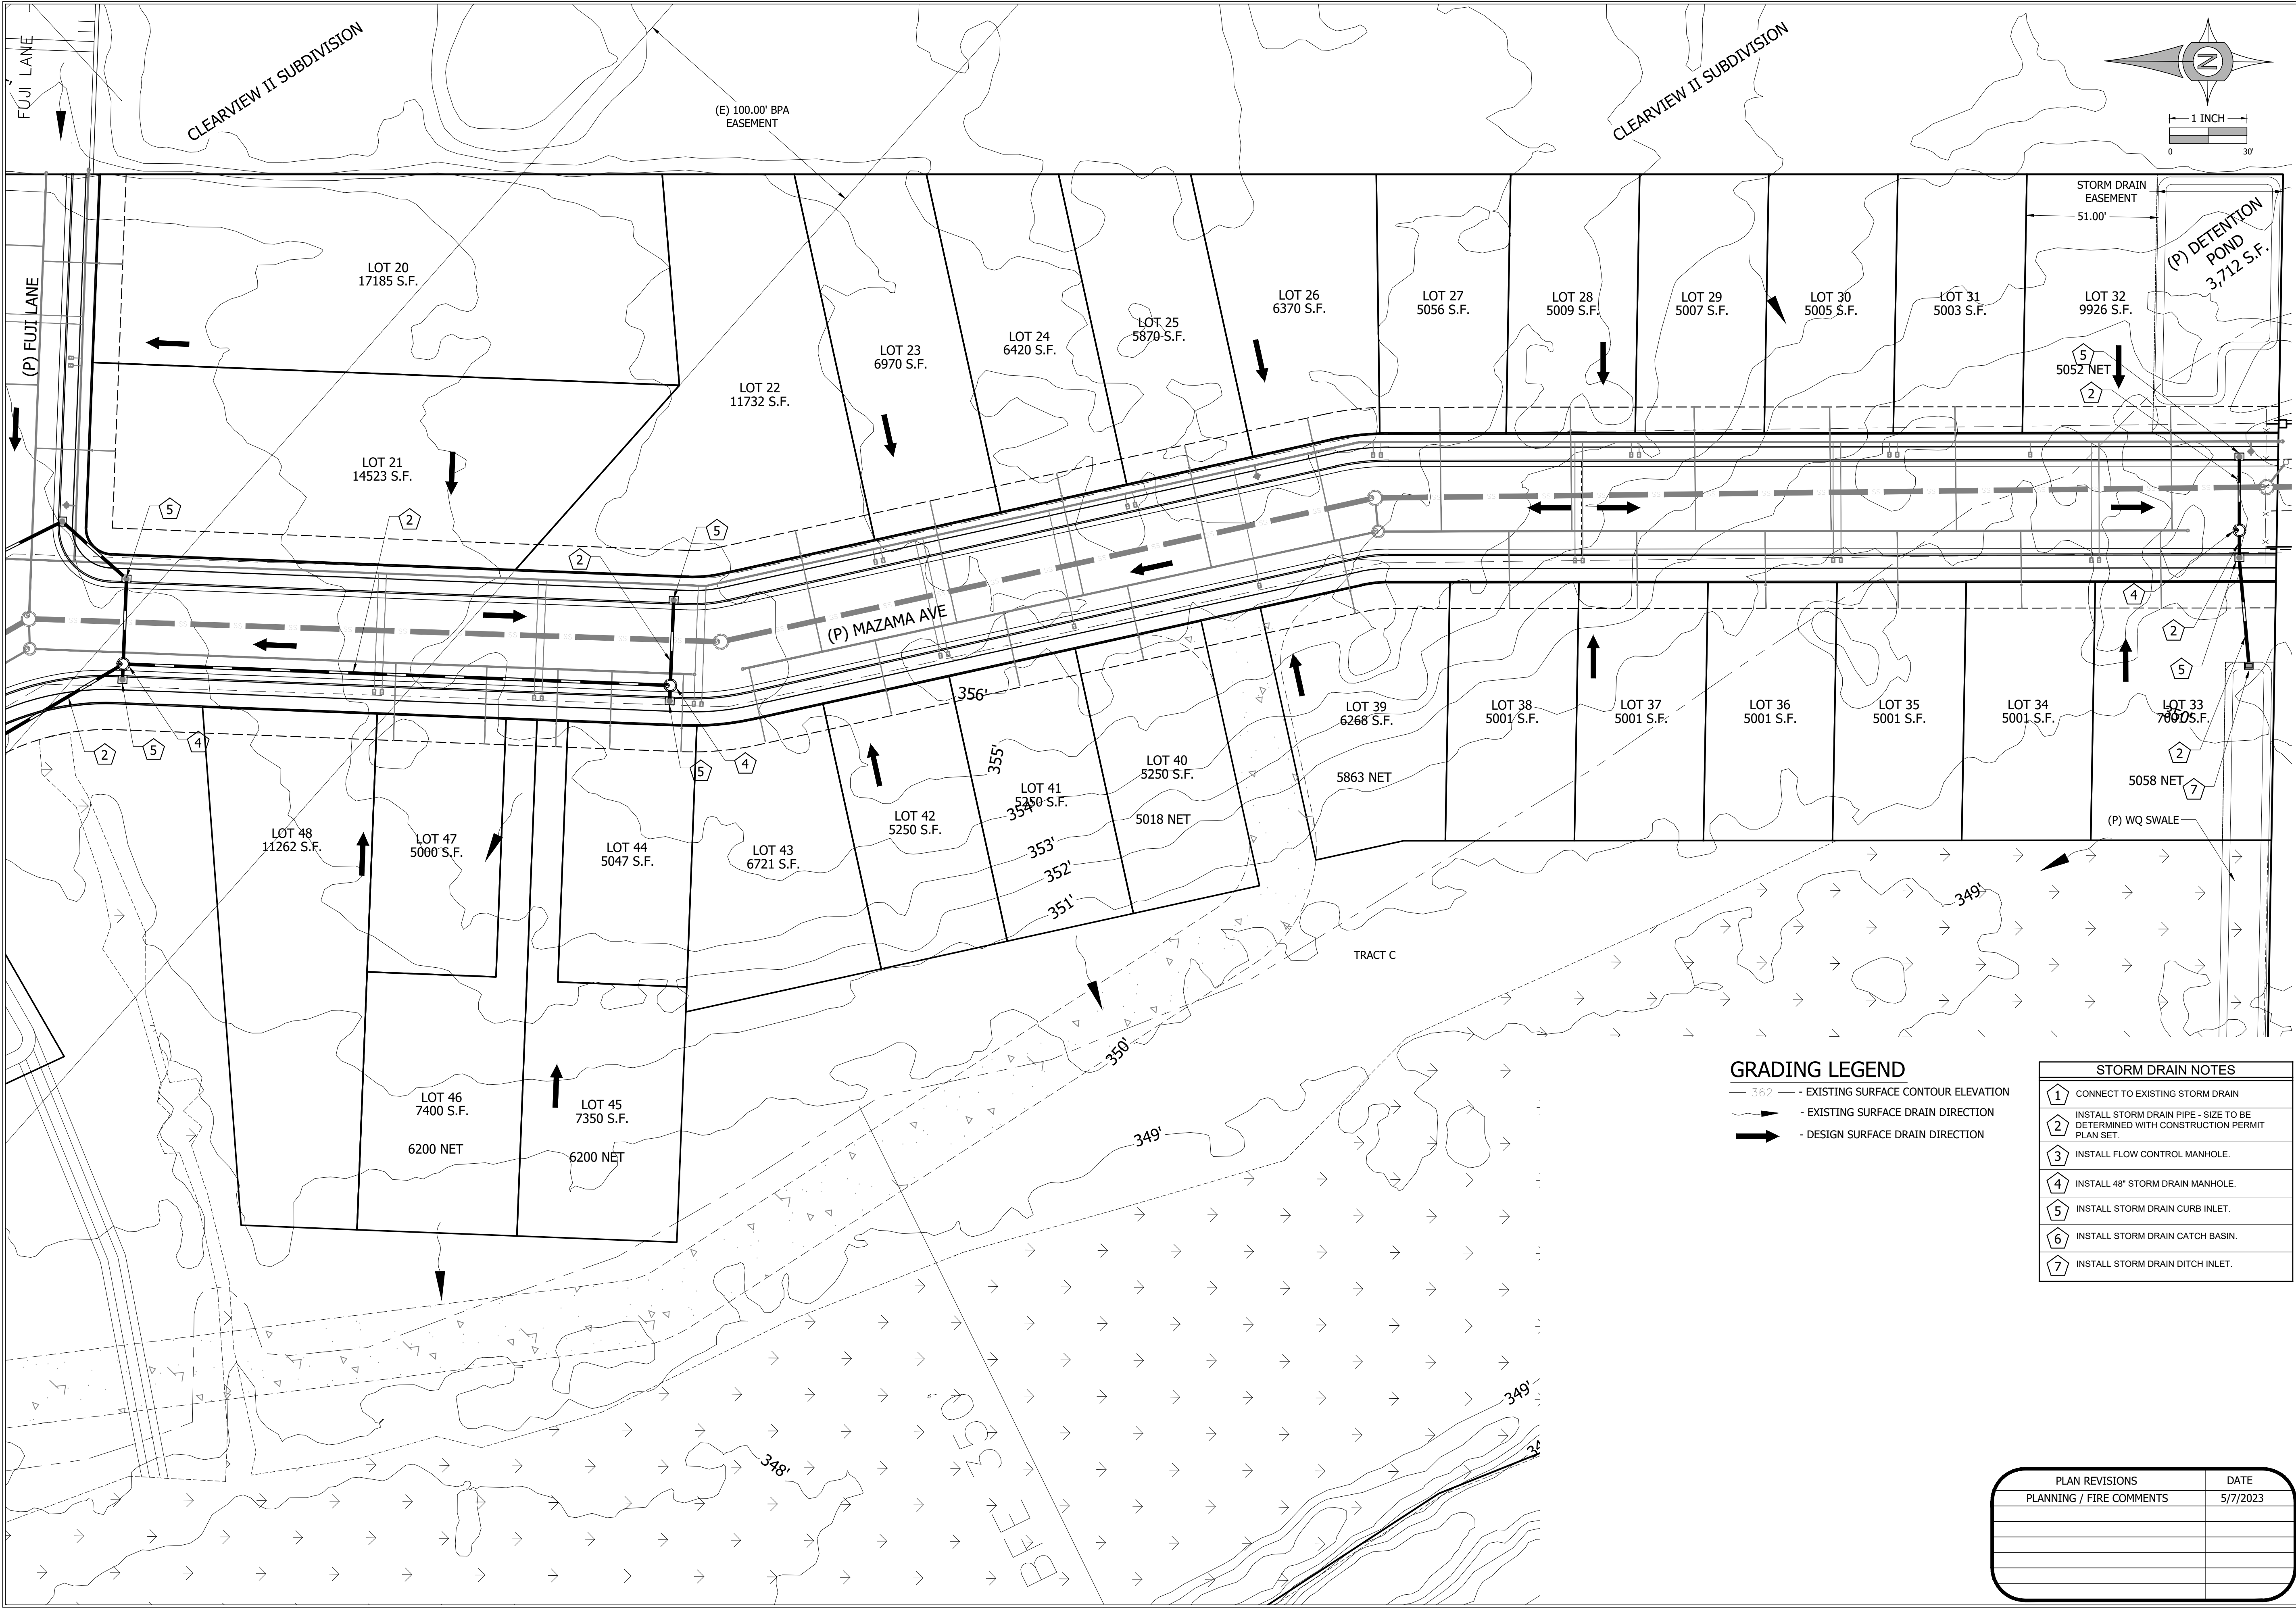


GRADING LEGEND

- 362 - EXISTING SURFACE CONTOUR ELEVATION
- EXISTING SURFACE DRAIN DIRECTION
- DESIGN SURFACE DRAIN DIRECTION

STORM DRAIN NOTES	
1	CONNECT TO EXISTING STORM DRAIN
2	INSTALL STORM DRAIN PIPE - SIZE TO BE DETERMINED WITH CONSTRUCTION PERMIT PLAN SET.
3	INSTALL FLOW CONTROL MANHOLE.
4	INSTALL 48" STORM DRAIN MANHOLE.
5	INSTALL STORM DRAIN CURB INLET.
6	INSTALL STORM DRAIN CATCH BASIN.
7	INSTALL STORM DRAIN DITCH INLET.

PLAN REVISIONS	DATE
PLANNING / FIRE COMMENTS	5/7/2023

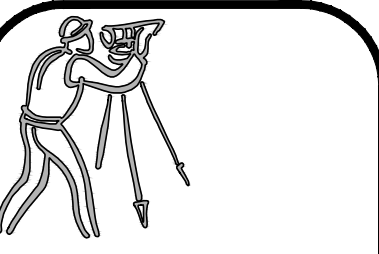

CLIENT:
4L VENTURES, LLC
P.O. BOX 310
LEBANON, OREGON 97355

UDELL ENGINEERING AND
LAND SURVEYING, LLC
63 EAST ASH ST.
LEBANON, OREGON 97355
(541) 451-5125 PH.
(541) 451-1366 FAX

PRELIMINARY GRADING & DRAINAGE PHASE 2
CEDAR SPRINGS SUBDIVISION
TAX LOT 300, 12S-2W-22B
LEBANON, OREGON

DATE: FEBRUARY 20, 2023
PROJECT: 19-276 4L STOLTZ HILL
DRAWN BY: MUM, KVL
CHECKED BY: BSV, KVL

THIS MAP WAS
PREPARED FOR
PLANNING
PURPOSES ONLY

Sheet **C10**
SCALE: SEE BARS SCALE

OREGON STATE MAP

A map of the state of Oregon with major cities and highways labeled. The cities shown are Portland, Salem, Corvallis, Lebanon, Eugene, Bend, Medford, Klamath Falls, and Klamath. Highways shown are 101, 5, 20, 97, and 84. A black dot is located near Corvallis, with a box labeled 'LEBANON' next to it. A large black arrow points from a box labeled 'Project Location' to this dot.

[illegible]

NOT TO SCALE

SHEET INDEX	
C00	- COVER SHEET
C01	- TENTATIVE LOT LAYOUT
C02	- POSSIBLE DRIVEWAY LOCATIONS
C03	- PRELIMINARY UTILITY PLAN
C04	- PRELIMINARY GRADING & DRAINAGE PLAN
C05	- PRELIMINARY STREET PLAN
C06	- TOWNHOUSE AND ZERO LOTLINE PLAN

- C00 - COVER SHEET
C01 - TENTATIVE LOT LAYOUT
C02 - POSSIBLE DRIVEWAY LOCATIONS
C03 - PRELIMINARY UTILITY PLAN
C04 - PRELIMINARY GRADING & DRAINAGE PLAN
C05 - PRELIMINARY STREET PLAN
C06 - TOWNHOUSE AND ZERO LOTLINE PLAN

[illegible]

PROPERTY	
TAX MAP:	12S-2W-15CD
TAX LOT:	3501 & 3600
SITE ADDRESS:	WASSOM STREET LEBANON, OR 97355

SITE ADDRESS: WASSOM STREET
LEBANON, OR 97355

OWNER/DEVELOPER

GOOD WELL CONSTRUCTION
2825 FOXHAVEN DRIVE SE
SALEM, OREGON 97306
(503) 375-6205

APPLICANT
BRAD WILSON DBA INTEGRITY INVESTMENTS, LLC 37544 FREITAG LN ALBANY, OREGON 97322 (541) 936-0676

DESIGN TEAM
<u>CIVIL ENGINEER</u> UDELL ENGINEERING AND LAND SURVEYING, LLC 63 E. ASH STREET

UDELL ENGINEERING AND LAND SURVEYING, LLC
63 E. ASH STREET
LEBANON, OREGON 97355
(541) 451-5125

UDELL ENGINEERING AND LAND SURVEYING, LLC
63 E. ASH STREET
LEBANON, OREGON 97355
(541) 451-5125

SURVEYOR

UDELL ENGINEERING AND LAND SURVEYING, LLC
63 E. ASH STREET
LEBANON, OREGON 97355
(541) 451-5125

UDELL ENGINEERING AND LAND SURVEYING, LLC
63 E. ASH STREET
LEBANON, OREGON 97355
(541) 451-5125

FRANCHISED UTILITIES

POWER:
PACIFIC POWER
ELKE VATH
P.O. BOX 248
250 OLD SALEM ROAD
ALBANY, OREGON 97321
541.967.6160

PHONE:
CENTURYLINK
TRAVIS VAUGHAN
P.O. BOX 337
LEBANON, OREGON 97355
541.749.0347

CABLE:
COMCAST
JONATHAN HUMPHREYS
150 NW LEWISBURG AVENUE
CORVALLIS, OREGON 97330
503.856.2403

GAS:
NORTHWEST NATURAL
DARYL HAMMOND
150 SUPRA DRIVE
ALBANY, OREGON 97321
541.926.4253

POWER:
PACIFIC POWER
ELKE VATH
P.O. BOX 248
830 OLD SALEM ROAD
ALBANY, OREGON 97321
541.967.6160

PHONE:
CENTURYLINK
TRAVIS VAUGHAN
P.O. BOX 337
LEBANON, OREGON 97355
541.749.0347

CABLE:
COMCAST
JONATHAN HUMPHREYS
150 NW LEWISBURG AVENUE
CORVALLIS, OREGON 97330
503.856.2403

GAS:
NORTHWEST NATURAL
DARYL HAMMOND
150 SUPRA DRIVE
ALBANY, OREGON 97321
541.926.4253

CLIENT:

**GOOD WELL CONSTRUCTION
C/O: JORDAN SCHWEIGER
2825 FOXHAVEN DRIVE SE
SALEM, OREGON 97306
(503) 375-6205
JORDAN.SCHWEIGER@GMAIL**

UDELL ENGINEERING

AND
LAND SURVEYING, LLC

63 EAST ASH ST.
LEBANON, OREGON 97355
(541) 451-5125 PH.
(541) 451-1366 FAX

COVER SHEET

TENTATIVE SUBDIVISION
MADELYN MEADOWS

MAP 12S02W15CD TAX LOTS 3501 & 3600
LEBANON, OREGON

DATE: JANUARY 16, 2024

PROJECT: 19-395 GOOD WELL I

DRAWN BY:

MLM
CHECKED BY:


35V

THIS MAP WAS
PREPARED FOR
PLANNING PURPOSES
ONLY NOT FOR
CONSTRUCTION

PLAN REVISIONS	DATE

SCALE: SEE BARSCALE

Sheet C00

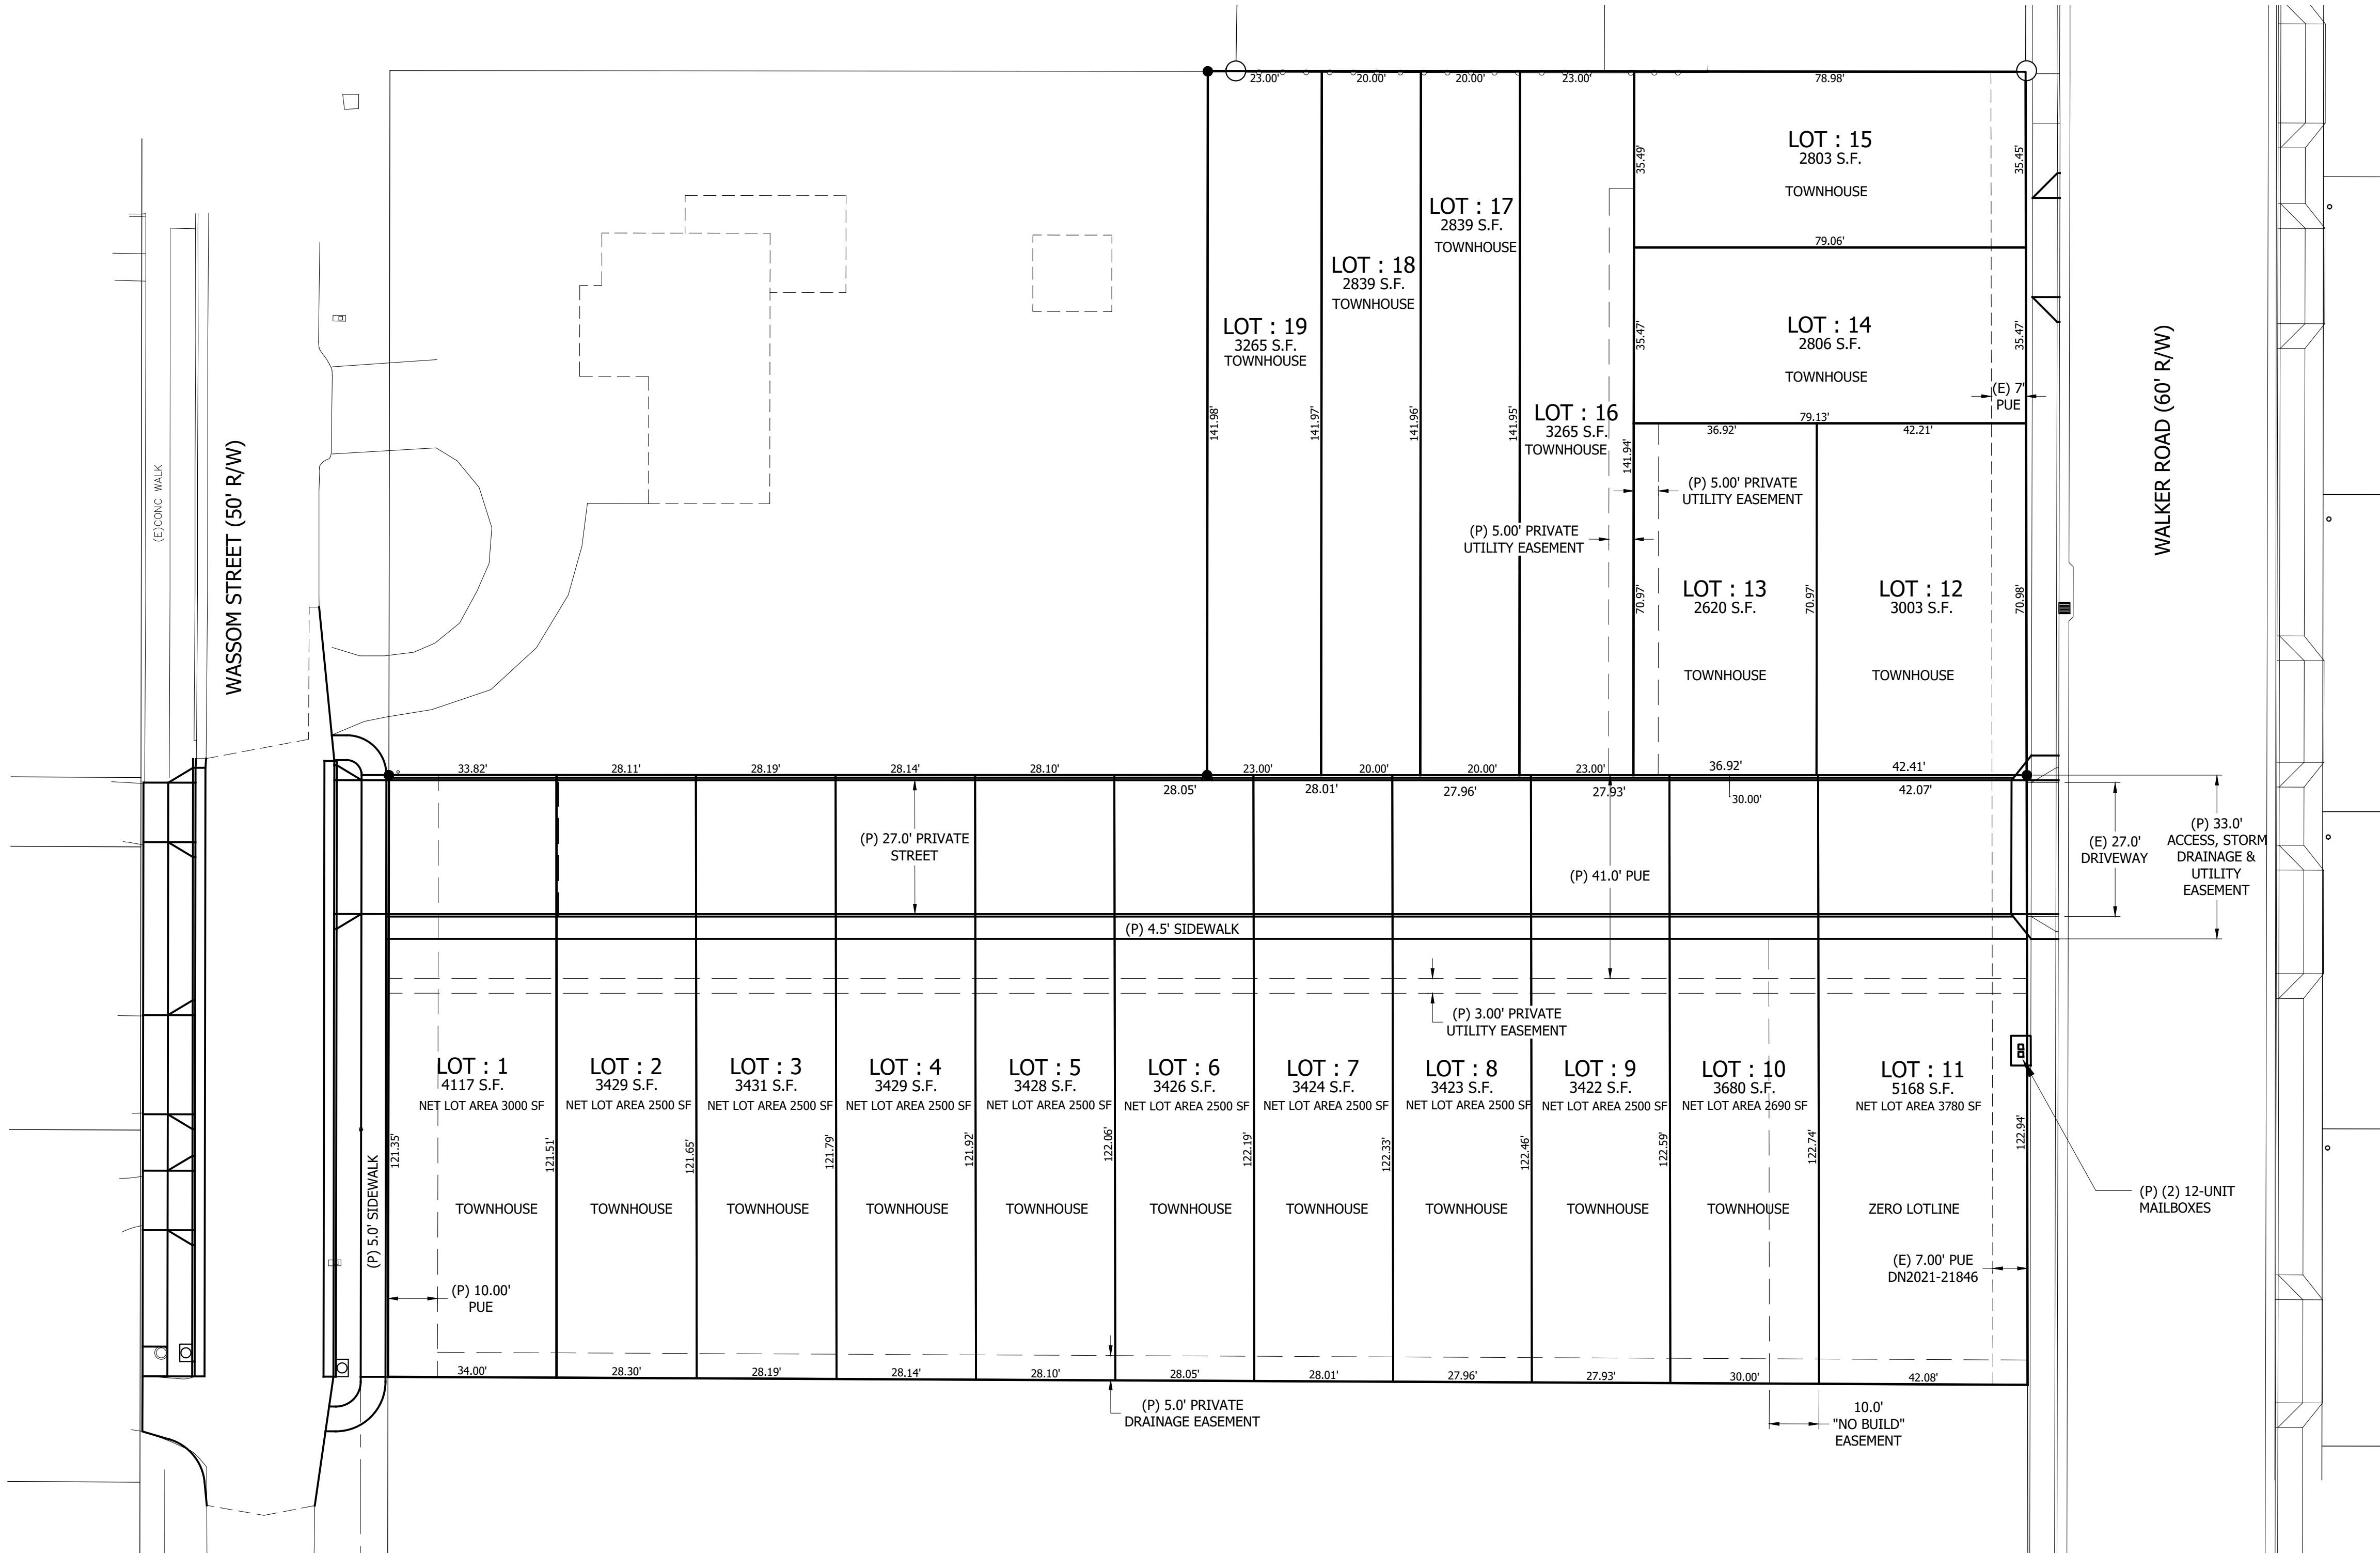

NOTE:

WALKER ROAD STREET IMPROVEMENTS WERE
CONSTRUCTED AS A PART OF THE WESTSIDE
INTERCEPTOR PHASE V-II.

PLAN REVISIONS	DATE

THIS MAP WAS
PREPARED FOR
PLANNING PURPOSES
ONLY NOT FOR
CONSTRUCTION

Sheet **C01**

SCALE: SEE BARSCALE



DATE: JANUARY 16, 2024
PROJECT: 19-285 GOOD WELL
DRAWN BY: MLM
CHECKED BY: RSV


TENTATIVE LOT LAYOUT
TENTATIVE SUBDIVISION
MADELYN MEADOWS
MAP 12S02W15CD TAX LOTS 3501 & 3600
LEBANON, OREGON

UDELL ENGINEERING
AND
LAND SURVEYING, LLC
63 EAST ASH ST.
LEBANON, OREGON 97355
(541) 451-5125 PH.
(541) 451-1366 FAX

CLIENT:

GOOD WELL CONSTRUCTION
C/O: JORDAN SCHWEIGER
2825 FOXHAVEN DRIVE SE
SALEM, OREGON 97306
(503) 375-6205
JORDAN.SCHWEIGER@GMAIL.COM

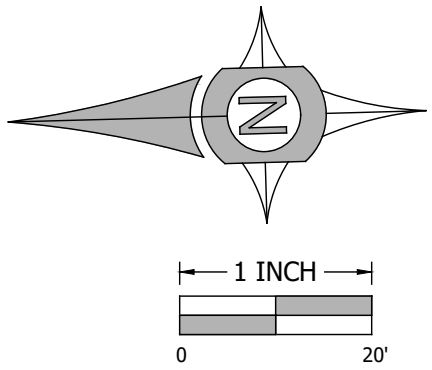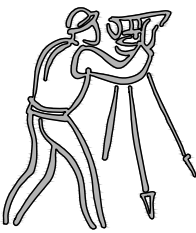


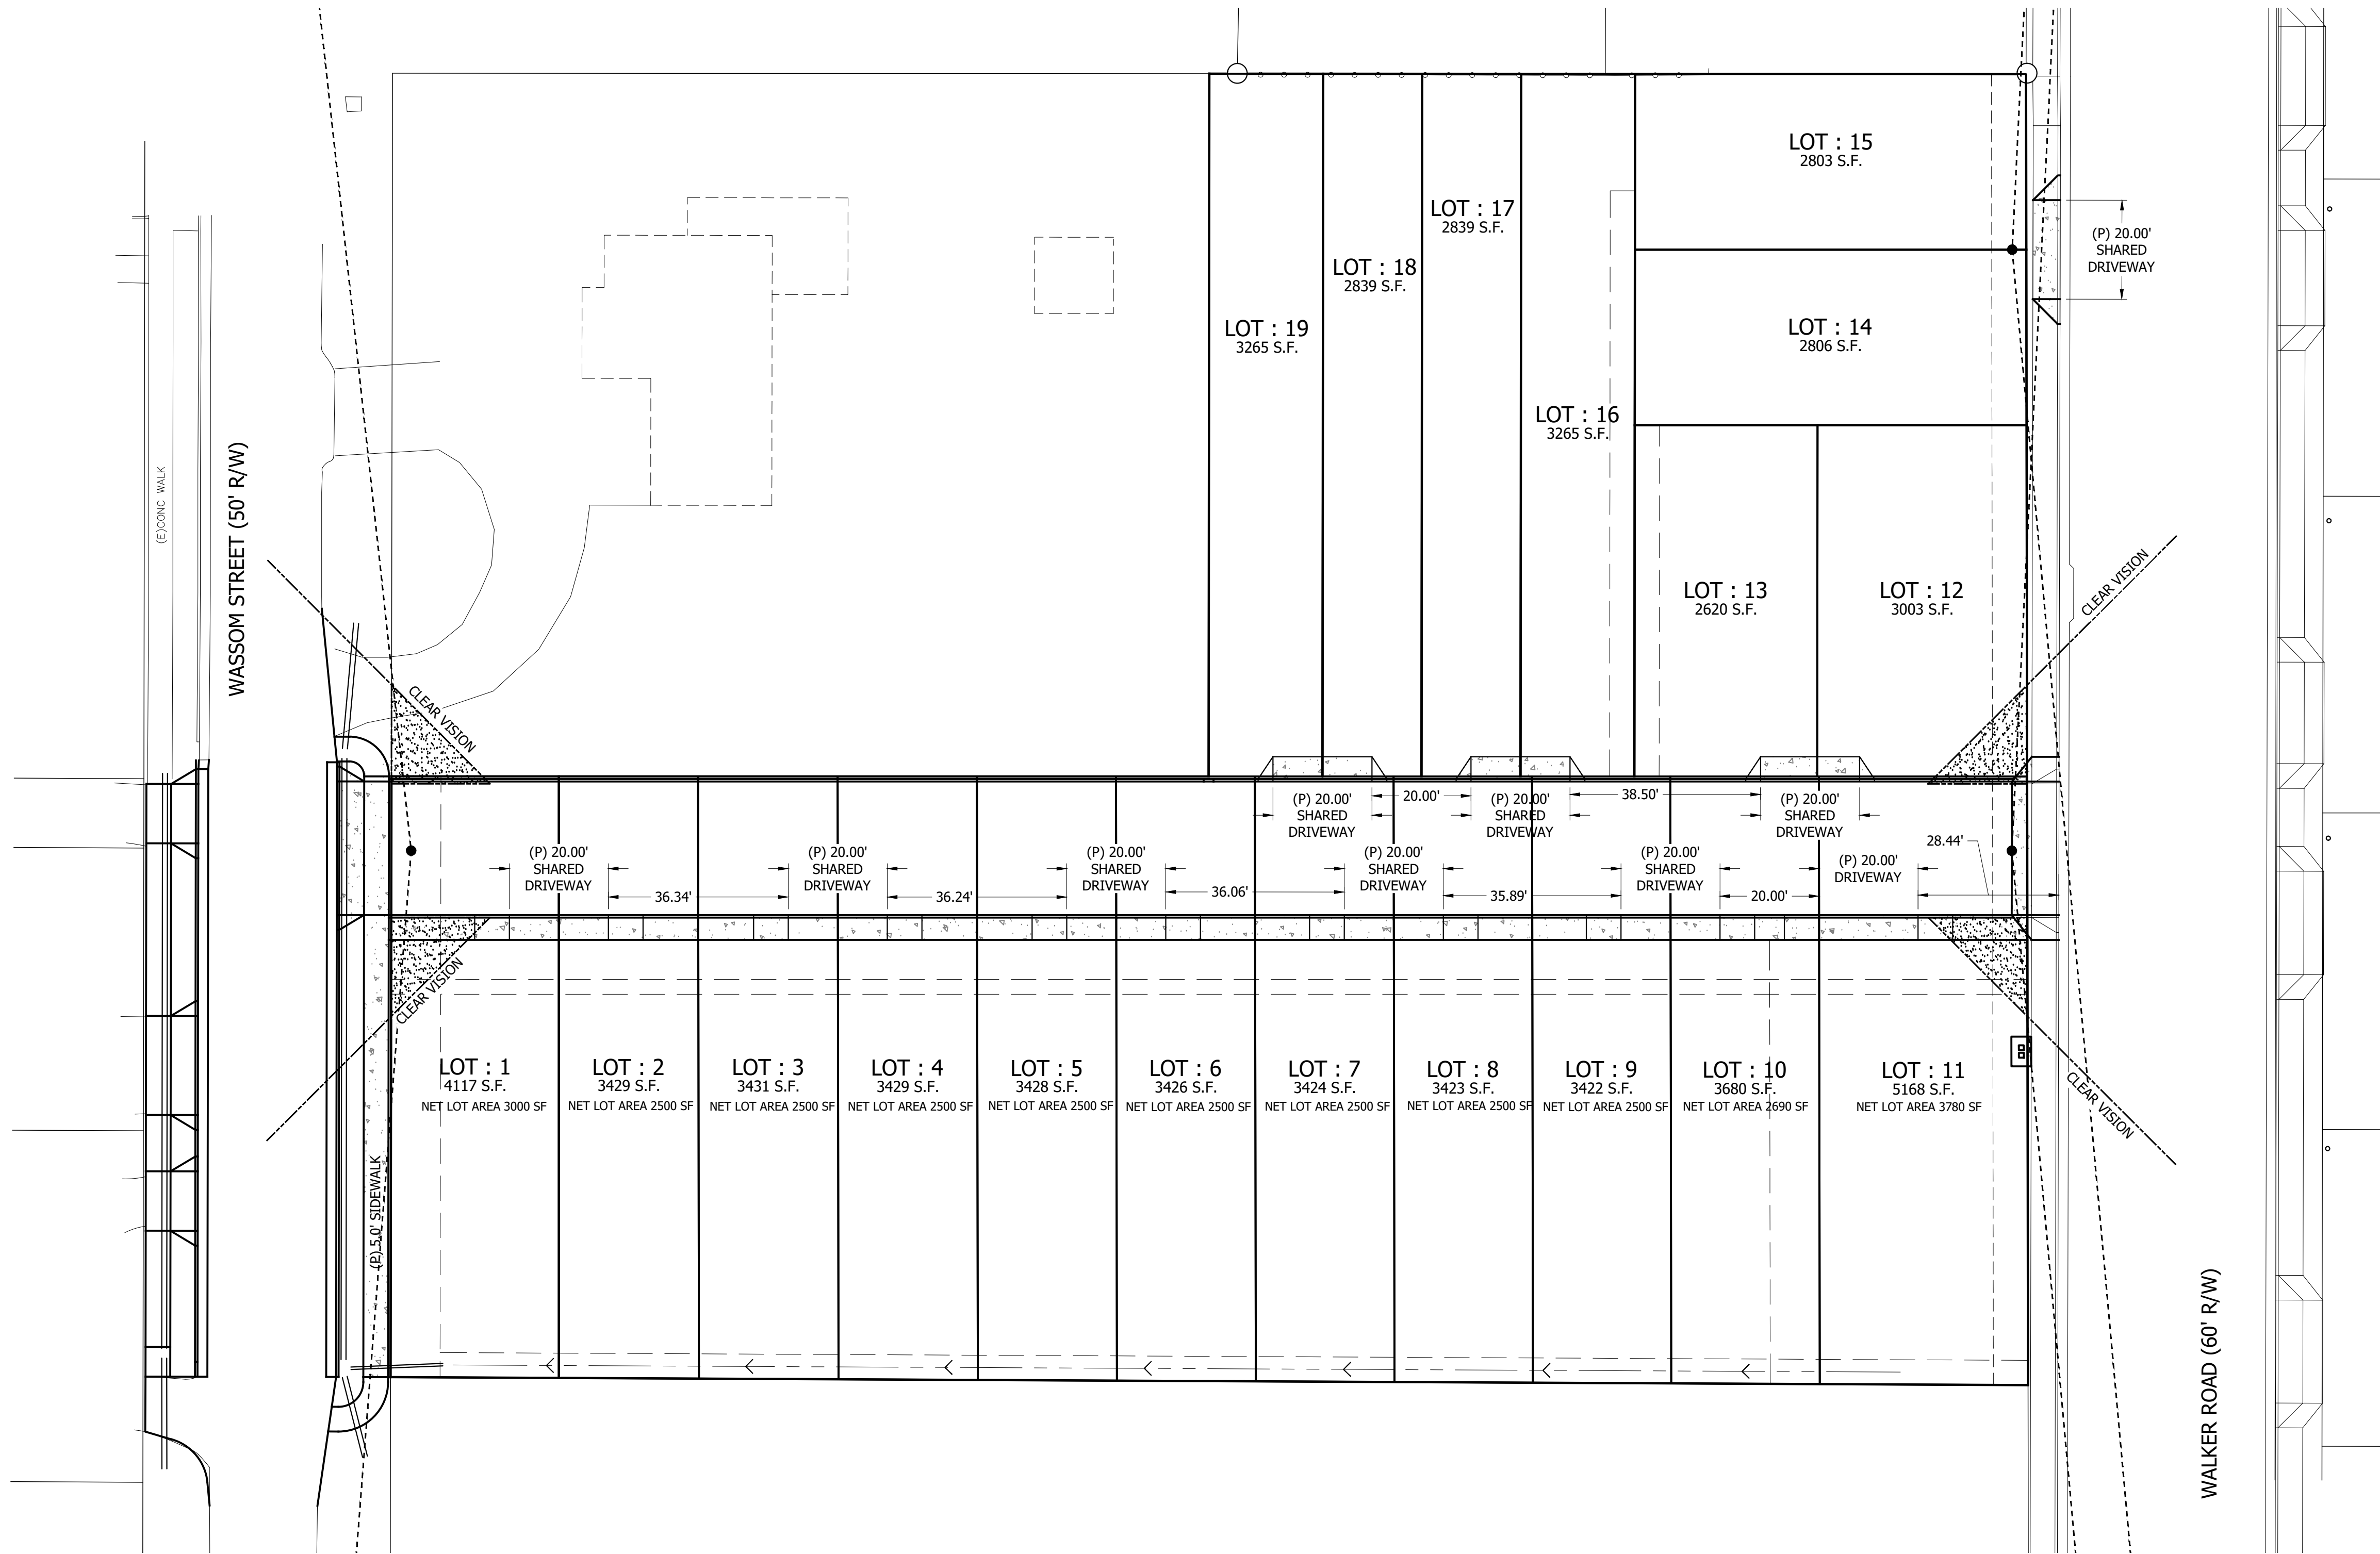


LEGEND



- CLEAR VISION TRIANGLE

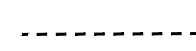

- SIGHT DISTANCE TRIANGLE PER AASHTO STANDARDS

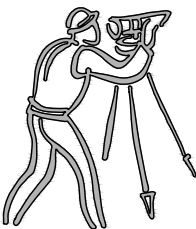

CLIENT:
GOOD WELL CONSTRUCTION
C/O: JORDAN SCHWEIGER
2825 FOXHAVEN DRIVE SE
SALEM, OREGON 97306
(503) 375-6205
JORDAN.SCHWEIGER@GMAIL.COM

UDELL ENGINEERING
AND
LAND SURVEYING, LLC
63 EAST ASH ST.
LEBANON, OREGON 97355
(541) 451-5125 PH.
(541) 451-1366 FAX

POSSIBLE DRIVEWAY LOCATIONS
TENTATIVE SUBDIVISION
MADELYN MEADOWS
MAP 12S02W15CD TAX LOTS 3501 & 3600
LEBANON, OREGON



DATE: JANUARY 16, 2024
PROJECT: 19-285 GOOD WELL
DRAWN BY: MLM
CHECKED BY: RSV

THIS MAP WAS
PREPARED FOR
PLANNING PURPOSES
ONLY NOT FOR
CONSTRUCTION

PLAN REVISIONS	DATE

Sheet **C02**

SCALE: SEE BARSCALE

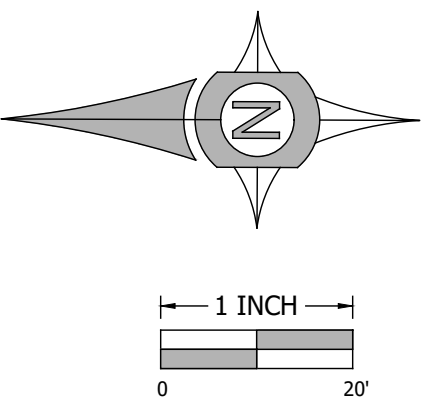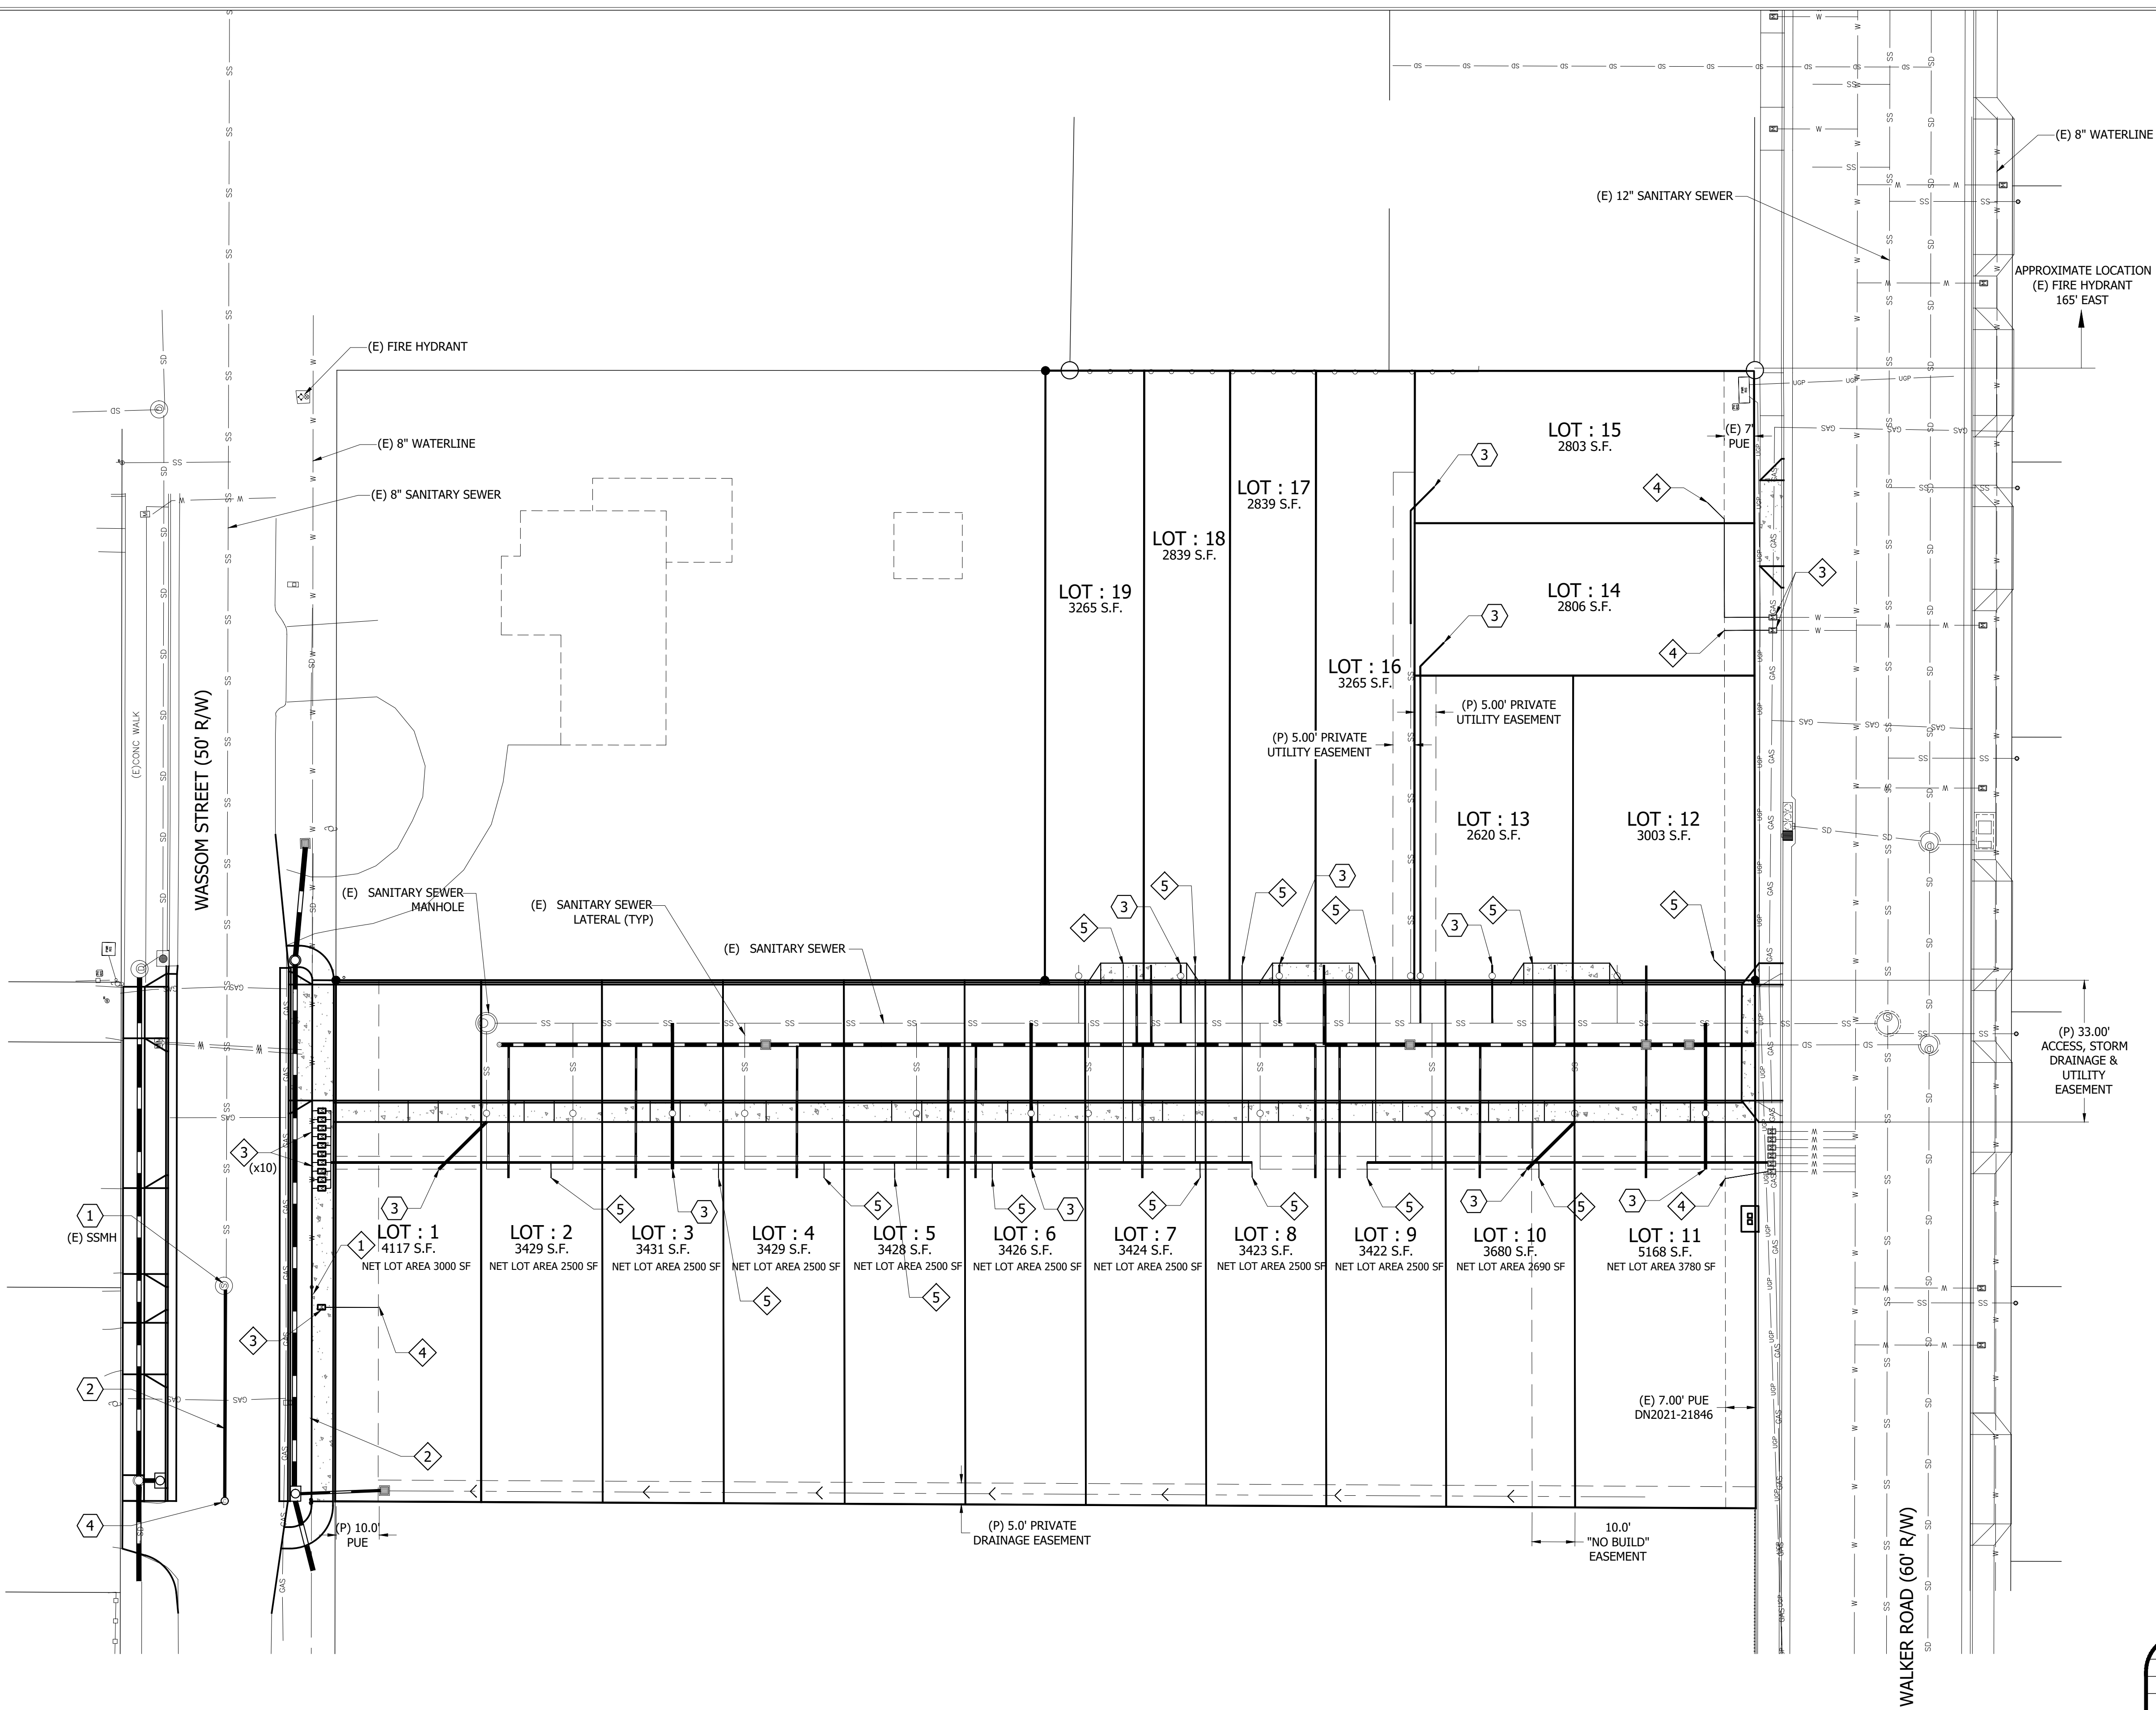

SEWER NOTES	
1	INSTALL 48" SANITARY SEWER MANHOLE.
2	INSTALL PUBLIC 8" SANITARY SEWER PIPE.
3	INSTALL SANITARY SERVICE PIPE WITH CLEAN-OUT.
4	INSTALL SANITARY MAINLINE CLEAN-OUT.

WATER NOTES	
1	CONNECT TO EXISTING PUBLIC 8" WATERLINE.
2	INSTALL 8-INCH PUBLIC WATERLINE.
3	INSTALL 1-INCH WATER SERVICE, METER BOX AND METER.
4	INSTALL PRIVATE 1" PVC DOMESTIC WATERLINE.
5	INSTALL PRIVATE 1.25" PVC DOMESTIC WATERLINE.

CLIENT:
GOOD WELL CONSTRUCTION
C/O: JORDAN SCHWEIGER
2825 FOXHAVEN DRIVE SE
SALEM, OREGON 97306
(503) 375-6205
JORDAN.SCHWEIGER@GMAIL.COM

PRELIMINARY UTILITY PLAN
TENTATIVE SUBDIVISION
MADELYN MEADOWS
MAP 12S02W15CD TAX LOTS 3501 & 3600
LEBANON, OREGON

UDELL ENGINEERING AND LAND SURVEYING, LLC
63 EAST ASH ST.
LEBANON, OREGON 97355
(541) 451-5125 PH.
(541) 451-1366 FAX



DATE: JANUARY 16, 2024
PROJECT: 19-285 GOOD WELL
DRAWN BY: MLM
CHECKED BY: BSV

THIS MAP WAS PREPARED FOR PLANNING PURPOSES ONLY NOT FOR CONSTRUCTION

PLAN REVISIONS	DATE

Sheet **C03**

SCALE: SEE BARSCALE

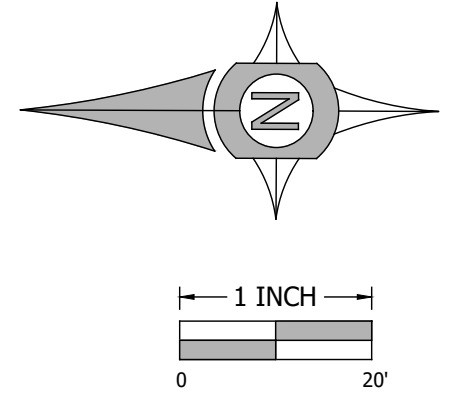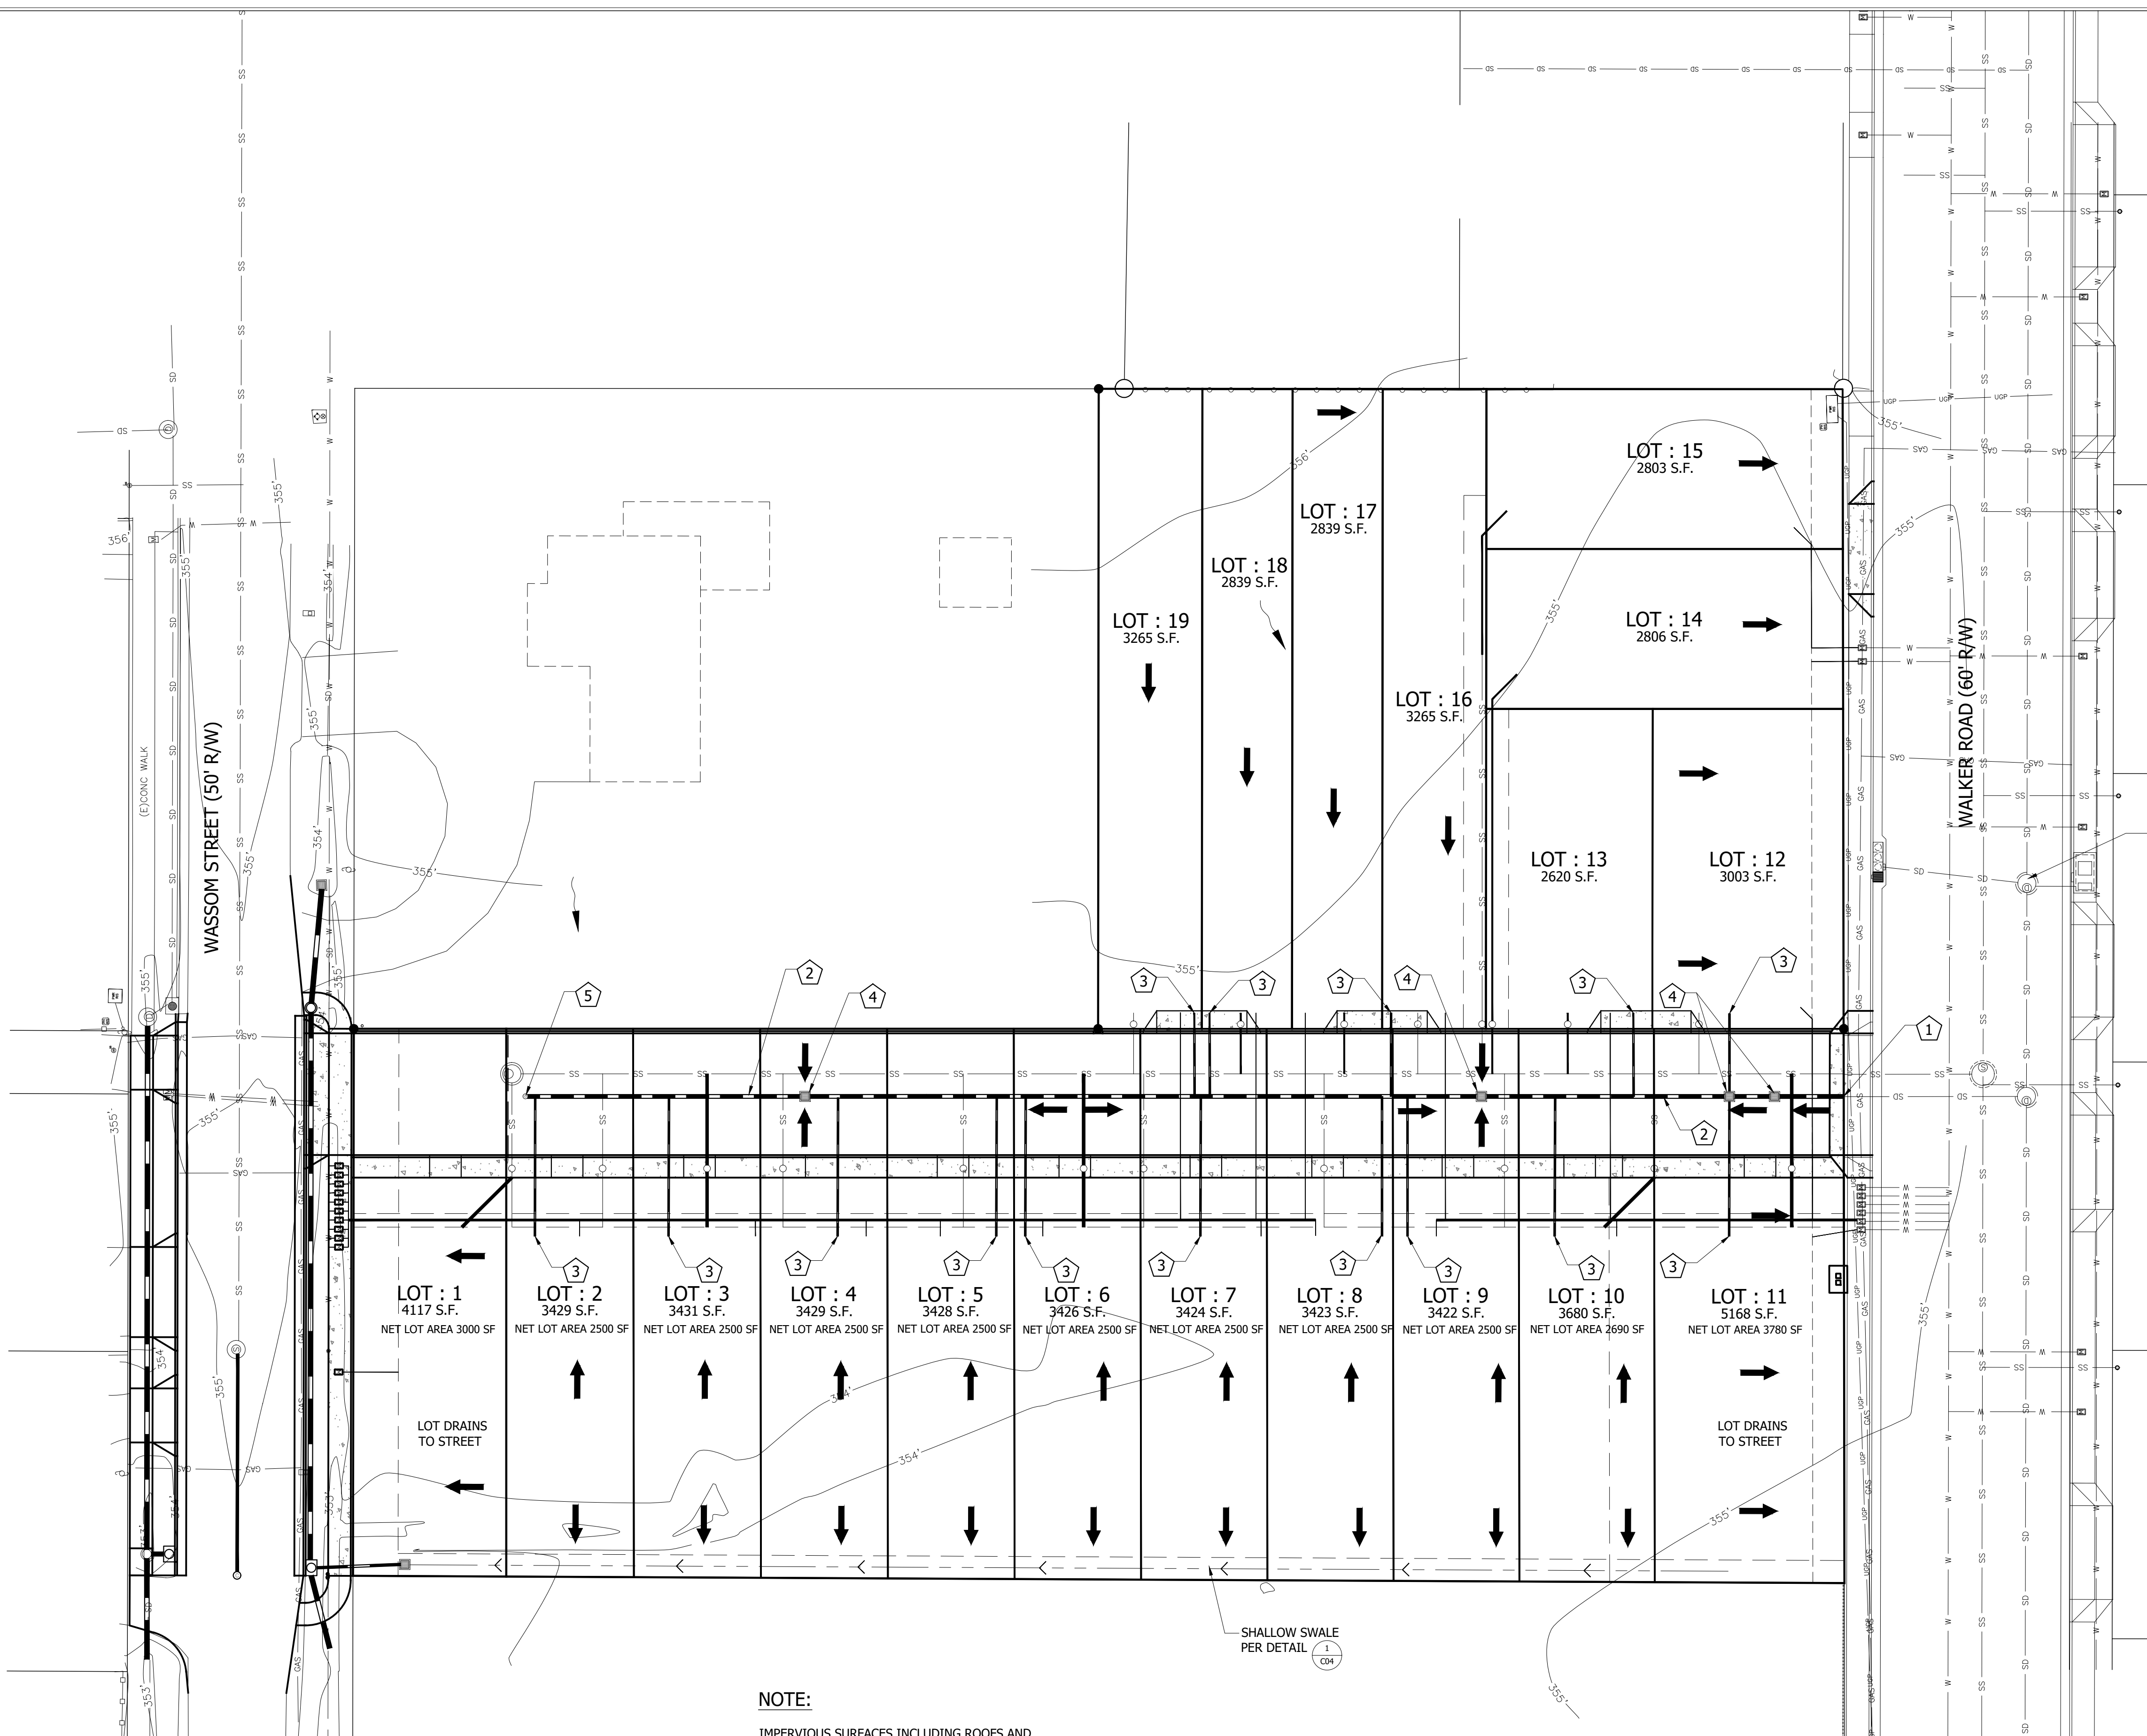


GRADING LEGEND

- EXISTING SURFACE DRAIN DIRECTION
- DESIGN SURFACE DRAIN DIRECTION
- (E)P 000.00 - EXISTING TOP OF PAVEMENT ELEVATION
- (E)TC 000.00 - EXISTING TOP OF CURB ELEVATION
- (E)G 000.00 - EXISTING GROUND ELEVATION
- P 000.00 - DESIGN TOP OF ASPHALT PAVE ELEVATION
- C 000.00 - DESIGN TOP OF CONCRETE PAVE ELEVATION
- W 000.00 - DESIGN TOP OF SIDEWALK ELEVATION
- TC 000.00 - DESIGN TOP OF CURB ELEVATION
- GR 000.00 - DESIGN TOP OF GRAVEL ELEVATION
- GND 000.00 - DESIGN TOP OF GROUND ELEVATION
- TW 000.00 - DESIGN TOP OF WALL ELEVATION


STORM DRAIN NOTES

- CONNECT TO EXISTING PUBLIC STORM DRAIN PIPE.
- INSTALL 8" PRIVATE STORM DRAIN PIPE.
- INSTALL 4" PRIVATE STORM DRAIN PIPE FOR LOT DRAINAGE.
- INSTALL PRIVATE CATCH BASIN.
- INSTALL PRIVATE STORM DRAIN CLEAN-OUT.

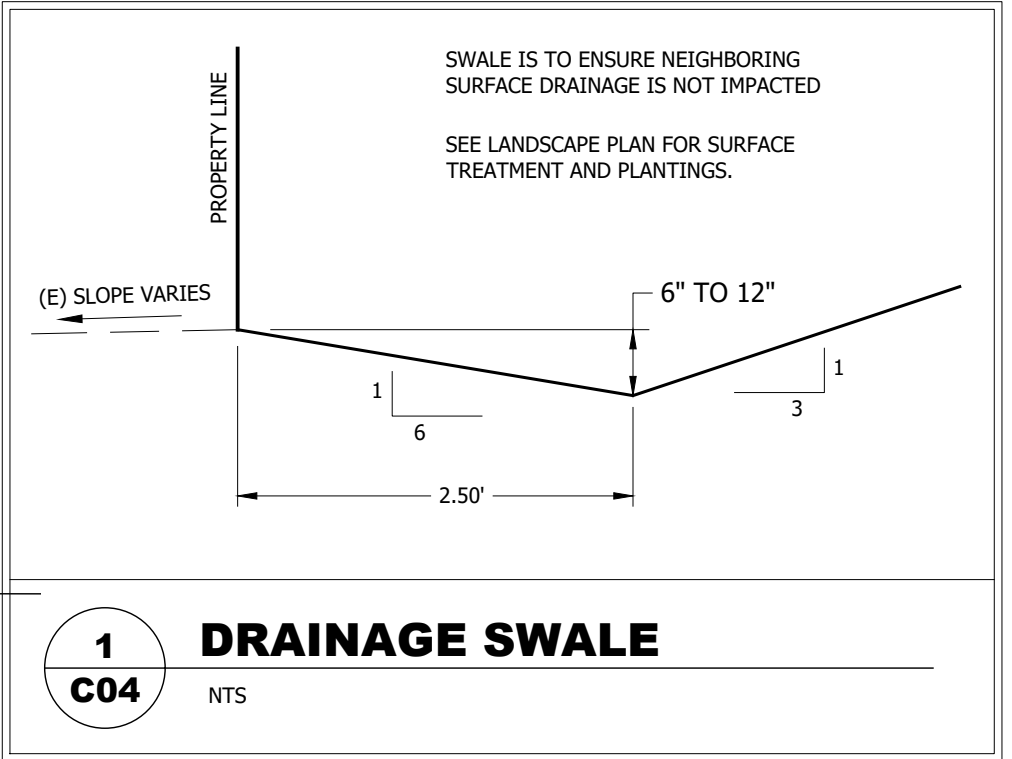

NOTE:

IMPERVIOUS SURFACES INCLUDING ROOFS AND HARDSCAPES WILL BE DRAINED TO THE STREET CURB & GUTTER, PRIVATE STORM PIPE OR CITY PUBLIC STORM DRAIN SYSTEM.

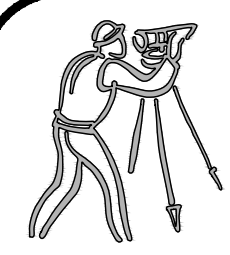

CLIENT:
GOOD WELL CONSTRUCTION
C/O: JORDAN SCHWEIGER
2825 FOXHAVEN DRIVE SE
SALEM, OREGON 97306
(503) 375-6205
JORDAN.SCHWEIGER@GMAIL.COM

PRELIMINARY GRADING & DRAINAGE PLAN
AND
LAND SURVEYING, LLC
63 EAST ASH ST.
LEBANON, OREGON 97355
(541) 451-5125 PH.
(541) 451-1366 FAX




TENTATIVE SUBDIVISION
MADELYN MEADOWS
MAP 12S02W15CD TAX LOTS 3501 & 3600
LEBANON, OREGON

DATE: JANUARY 16, 2024
PROJECT: 19-285 GOOD WELL
DRAWN BY: MLM
CHECKED BY: RSJ

THIS MAP WAS
PREPARED FOR
PLANNING PURPOSES
ONLY NOT FOR
CONSTRUCTION


PLAN REVISIONS	DATE

Sheet **C04**
SCALE: SEE BARSCALE

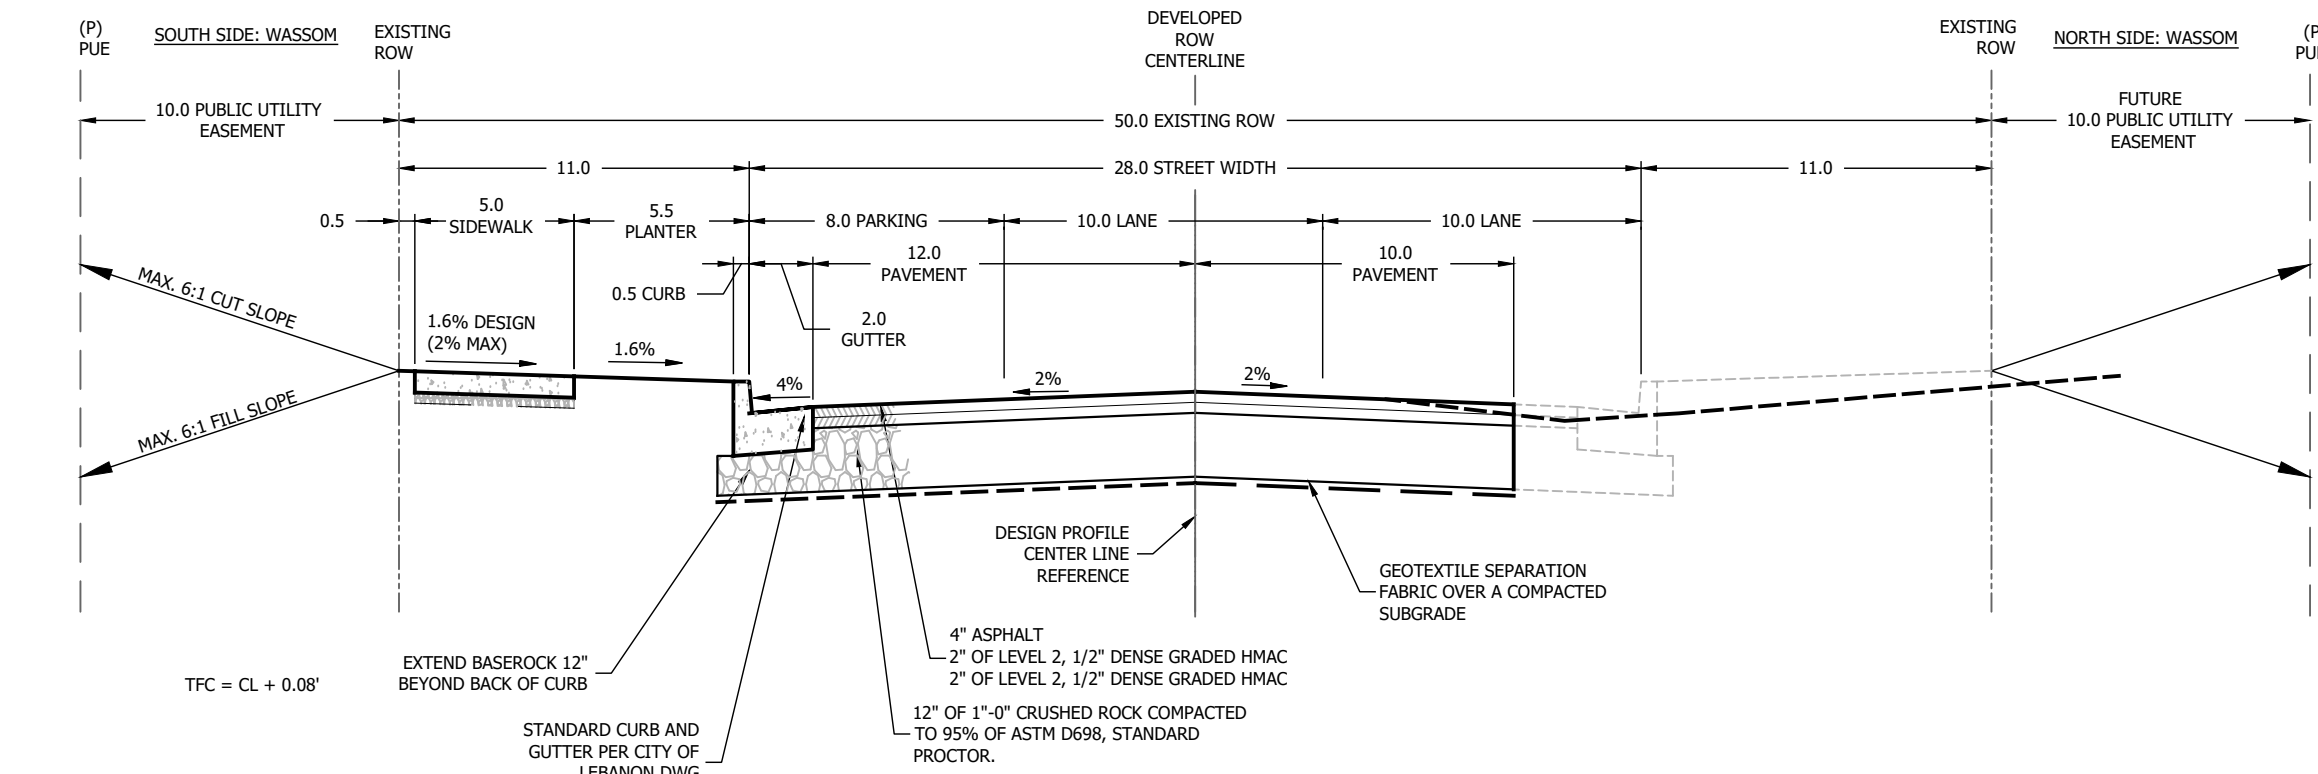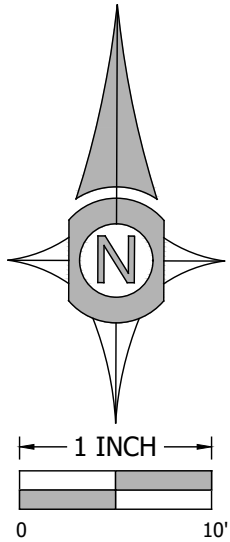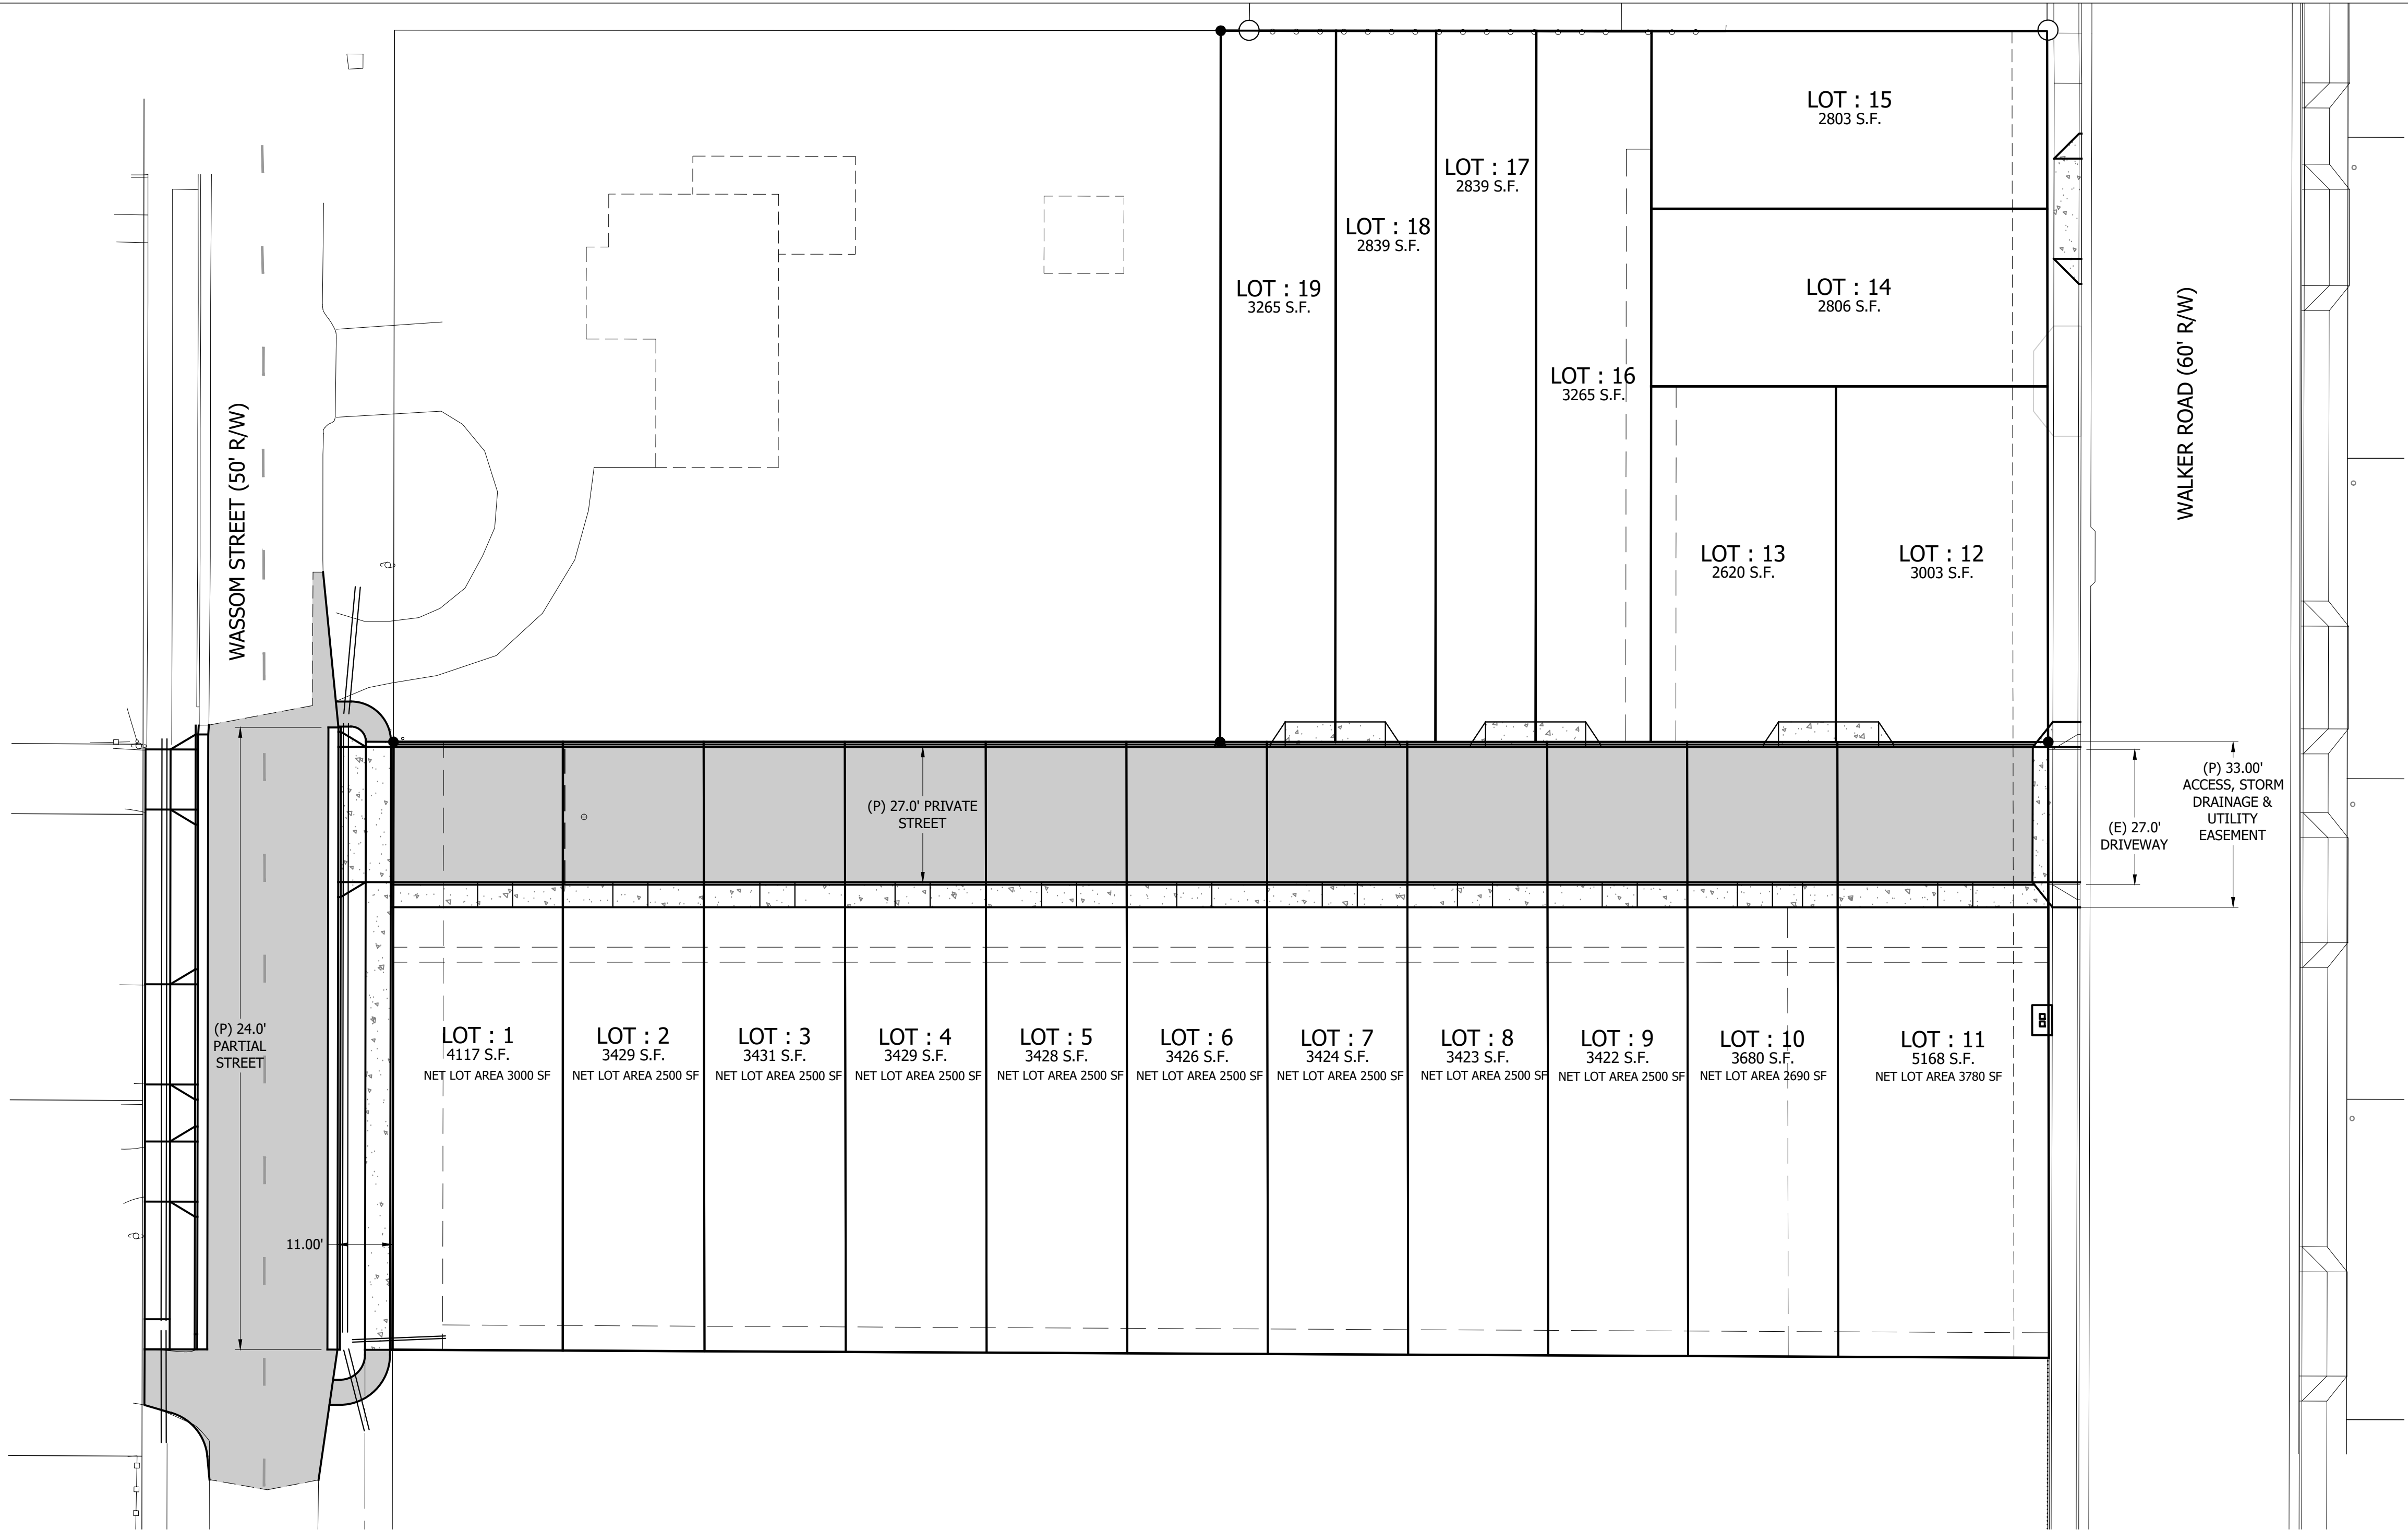

NOTE:
WALKER ROAD STREET IMPROVEMENTS WERE
CONSTRUCTED AS A PART OF THE WESTSIDE
INTERCEPTOR PHASE V-II.

WASSOM STREET-PARTIAL STREET IMPROVEMENT

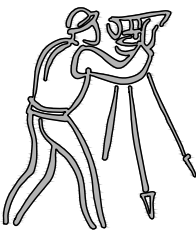

CLIENT:
GOOD WELL CONSTRUCTION
C/O: JORDAN SCHWEIGER
2825 FOXHAVEN DRIVE SE
SALEM, OREGON 97306
(503) 375-6205
JORDAN.SCHWEIGER@GMAIL.COM

UDELL ENGINEERING
AND
LAND SURVEYING, LLC
63 EAST ASH ST.
LEBANON, OREGON 97355
(541) 451-5125 PH.
(541) 451-1366 FAX

PRELIMINARY STREET PLAN
TENTATIVE SUBDIVISION
MADELYN MEADOWS
MAP 12S02W15CD TAX LOTS 3501 & 3600
LEBANON, OREGON



DATE: JANUARY 16, 2024
PROJECT: 19-285 GOOD WELL
DRAWN BY: MLM
CHECKED BY: RSV

THIS MAP WAS
PREPARED FOR
PLANNING PURPOSES
ONLY NOT FOR
CONSTRUCTION

PLAN REVISIONS	DATE

Sheet **C05**


SCALE: SEE BARSCALE

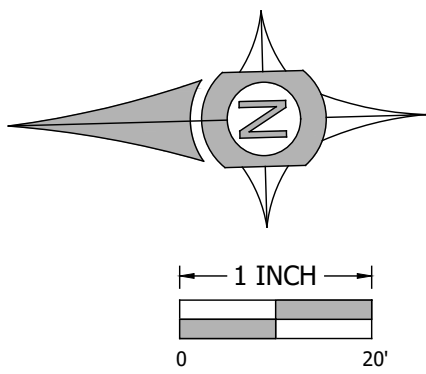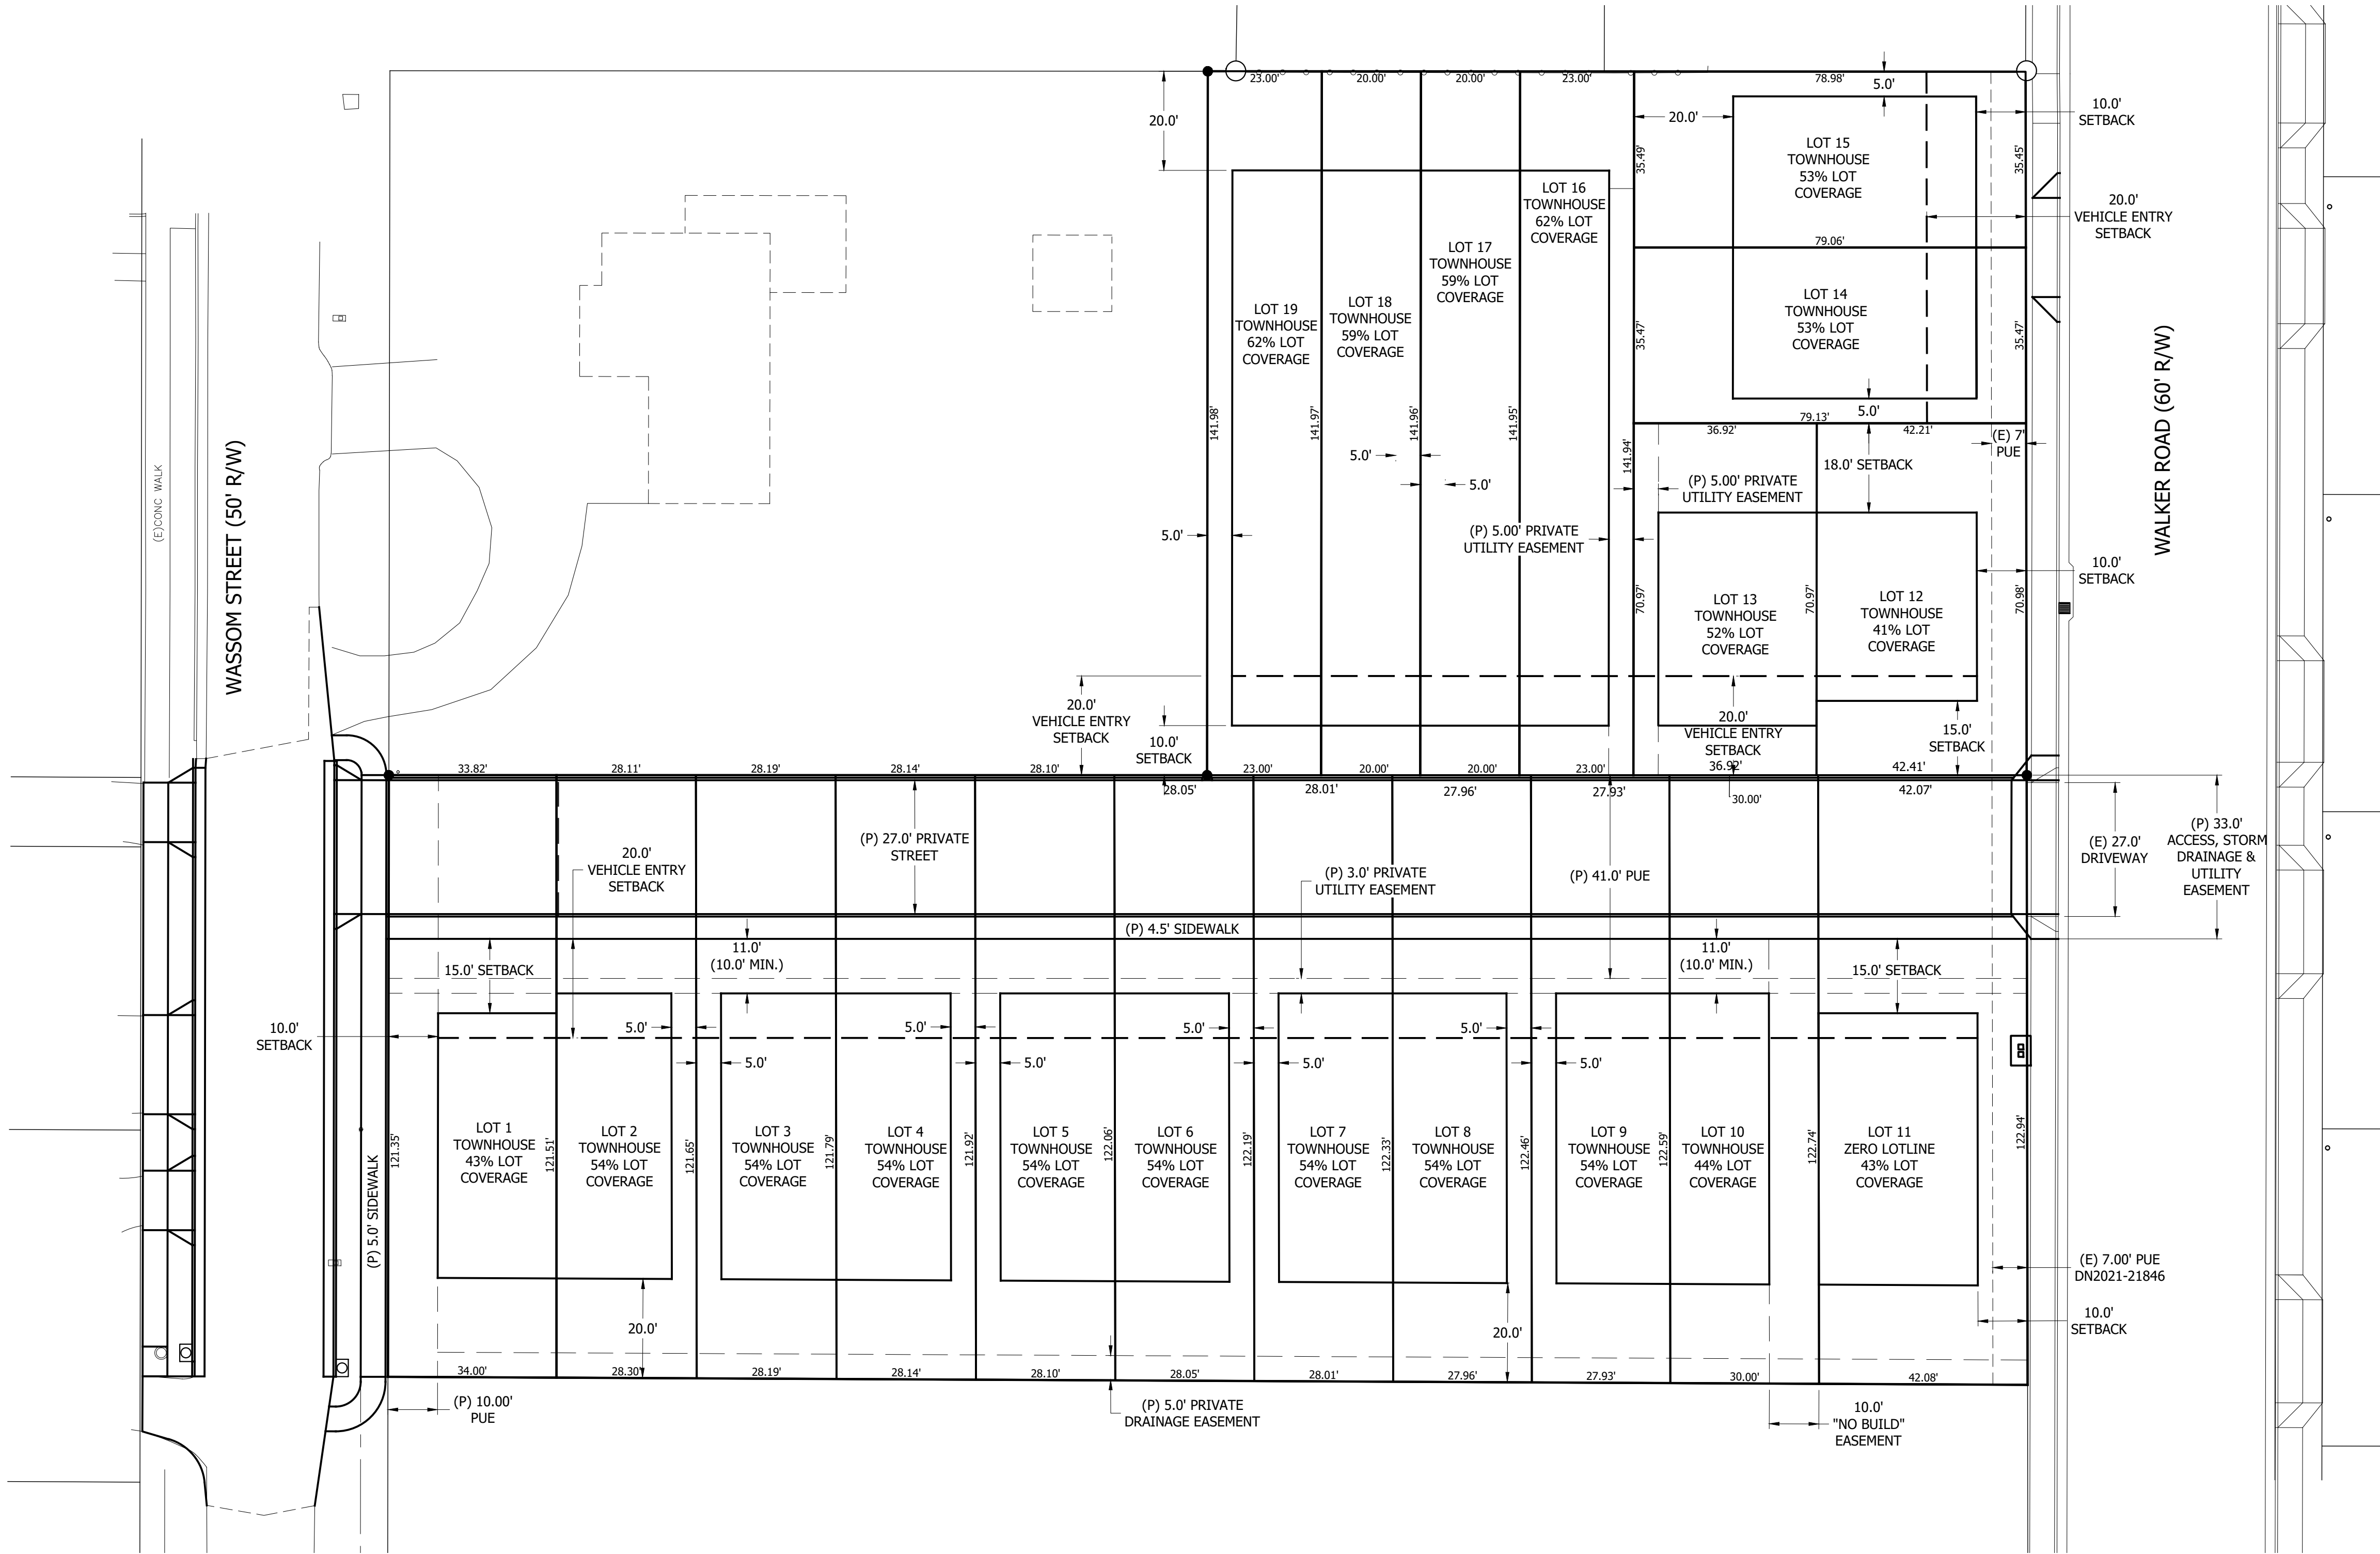

NOTE:

WALKER ROAD STREET IMPROVEMENTS WERE CONSTRUCTED AS A PART OF THE WESTSIDE INTERCEPTOR PHASE V-II.

THIS PLAN WAS PREPARED FOR PLANNING PURPOSES ONLY. NOT FOR CONSTRUCTION.

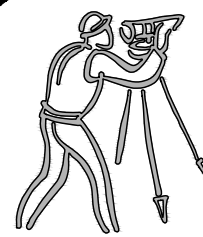

CLIENT:

GOOD WELL CONSTRUCTION
C/O: JORDAN SCHWEIGER
2825 FOXHAVEN DRIVE SE
SALEM, OREGON 97306
(503) 375-6205
JORDAN.SCHWEIGER@GMAIL.COM

UDELL ENGINEERING
AND
LAND SURVEYING, LLC

63 EAST ASH ST.
LEBANON, OREGON 97355
(541) 451-5125 PH.
(541) 451-1366 FAX

TOWNHOUSE AND ZERO LOTLINE PLAN

ADMINISTRATIVE REVIEW

MADELYN MEADOWS


MAP 12S02W15CD TAX LOTS 3501 & 3600
LEBANON, OREGON

DATE: JANUARY 16, 2024
PROJECT: 19-285 GOOD WELL
DRAWN BY: MLM
CHECKED BY: RSV

PLAN REVISIONS	DATE

Sheet **C06**

SCALE: SEE BARSCALE

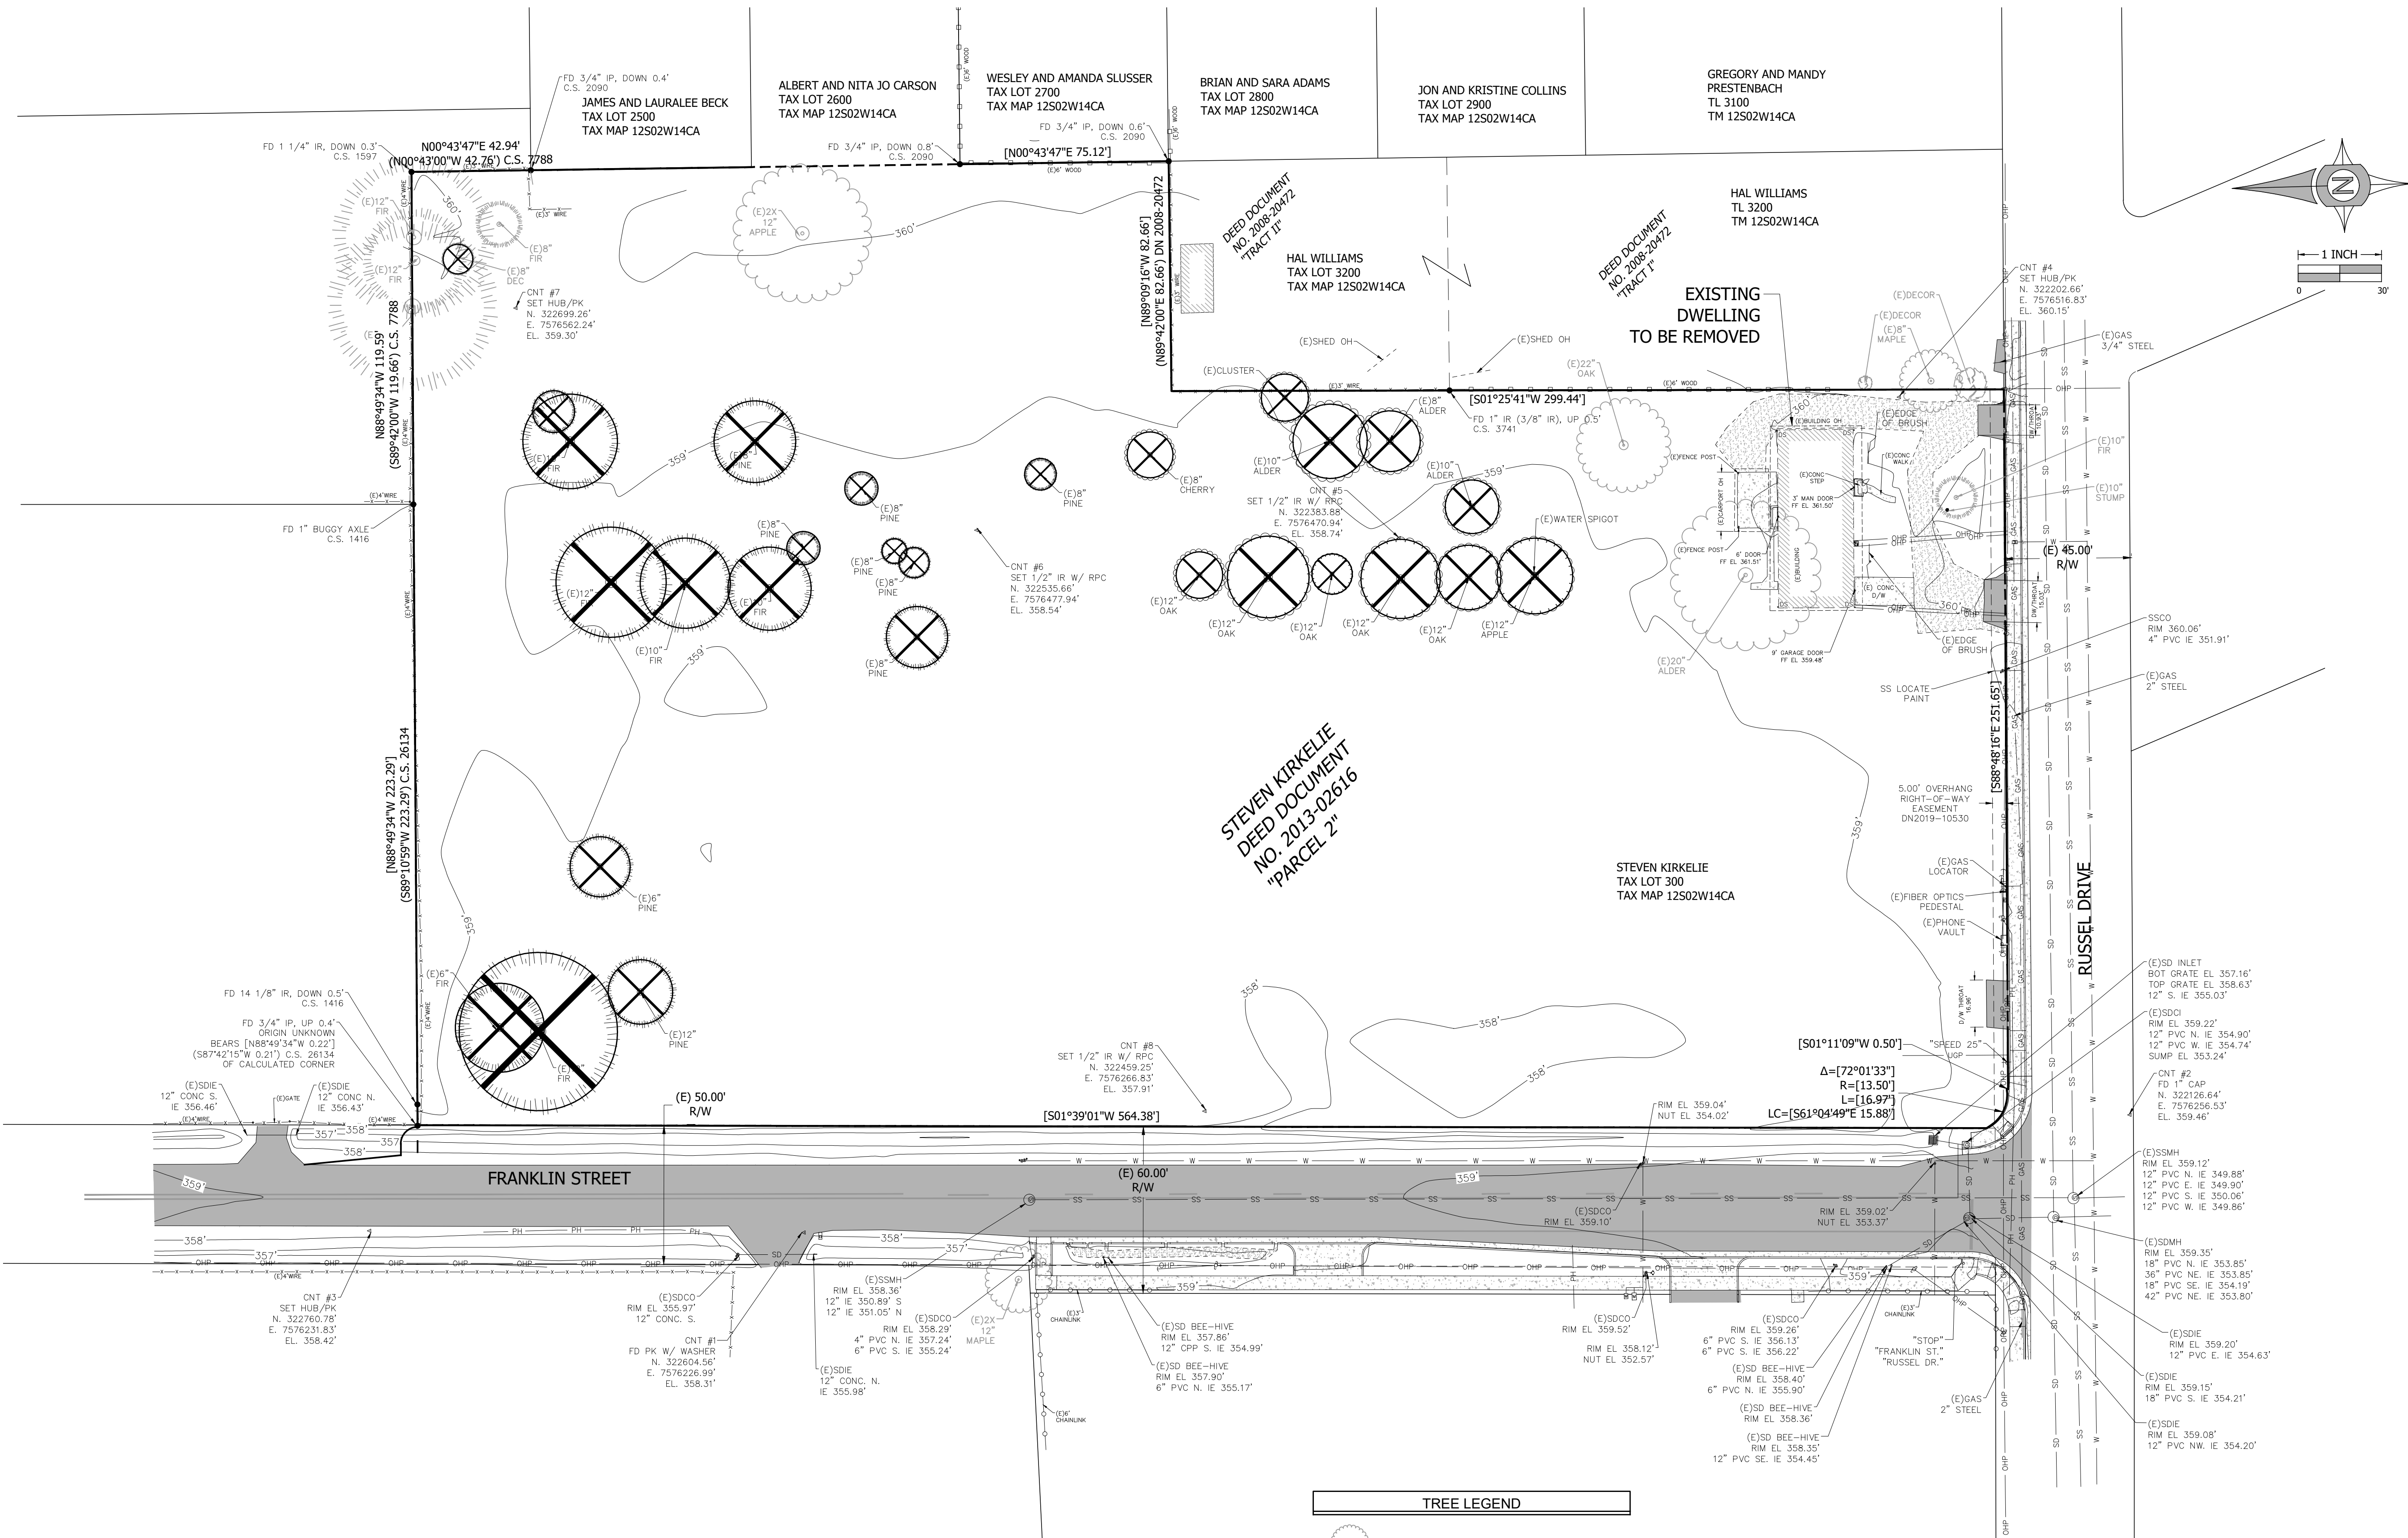

TREE LEGEND	
	EXISTING DECIDUOUS TREE TO REMAIN
	EXISTING EVERGREEN TREE TO REMAIN
	EXISTING TREE TO BE REMOVED

PLAN REVISIONS	DATE

CLIENT:
CREATIONS NORTHWEST, LLC
C/O BLAKE GESIK
14020 SE JOHNSON ROAD, SUITE 102
MILWAUKIE, OREGON 97267
(503) 908-0563
BLAKE@HTTPLC.COM

**UDELL ENGINEERING
AND
LAND SURVEYING, LLC**
63 EAST ASH ST.
LEBANON, OREGON 97355
(541) 451-5125 PH.
(541) 451-1366 FAX

EXISTING CONDITIONS
FRANKLIN GROVE
TAX LOT 300, 12S2W14CA
LEBANON, OREGON

DATE: JANUARY 6, 2022
PROJECT: 21-245 CREATIONS NW
DRAWN BY: MUM/BSV
CHECKED BY: BSV

THIS MAP WAS
PREPARED FOR
PLANNING
PURPOSES ONLY

Sheet **C1.0**
SCALE: SEE BARS/SCALE



CLIENT:

CREATIONS NORTHWEST, LLC
C/O BLAKE GESIK
14020 SE JOHNSON ROAD, SUITE 102
MILWAUKIE, OREGON 97267
(503) 908-0563
BLAKE@HTTPLC.COM

UDELL ENGINEERING
AND
LAND SURVEYING, LLC

63 EAST ASH ST.
LEBANON, OREGON 97355
(541) 451-5125 PH.
(541) 451-1366 FAX

TENTATIVE LOT LAYOUT

FRANKLIN GROVE
TAX LOT 300, 12S2W14CA
LEBANON, OREGON

DATE:
JANUARY 6, 2022

PROJECT:
21-245 CREATIONS NW

DRAWN BY:
MLM/BSV

CHECKED BY:
BSV

THIS MAP WAS
PREPARED FOR
PLANNING
PURPOSES ONLY




SCALE: SEE BARS SCALE

PROJECT AREA SUMMARY


GROSS LAND AREA: 3.98 ACRES
TRACT A - STORMWATER DETENTION: 0.11 ACRES
RIGHT-OF-WAY DEDICATION: 0.79 ACRES
NET LAND AREA: 3.08 ACRES

(P) R/W
DEDICATION
(VARIES)
VARIES
TYPICAL SETBACK
SIDEWALK PER CITY
OF LEBANON STANDARDS

PLAN REVISIONS	DATE

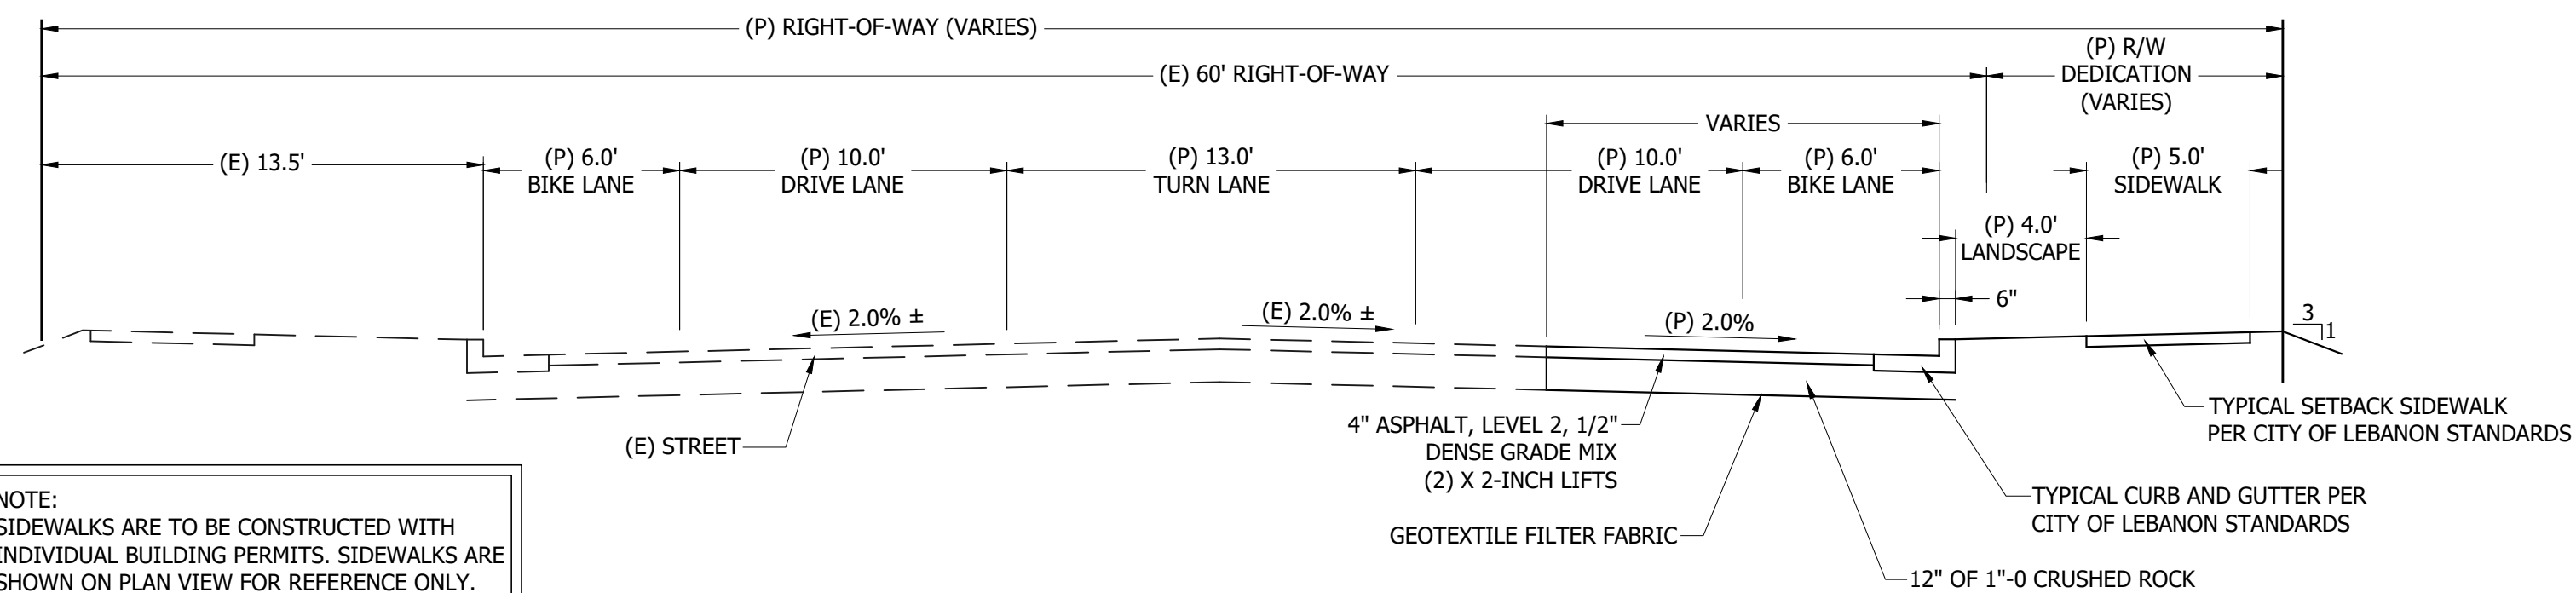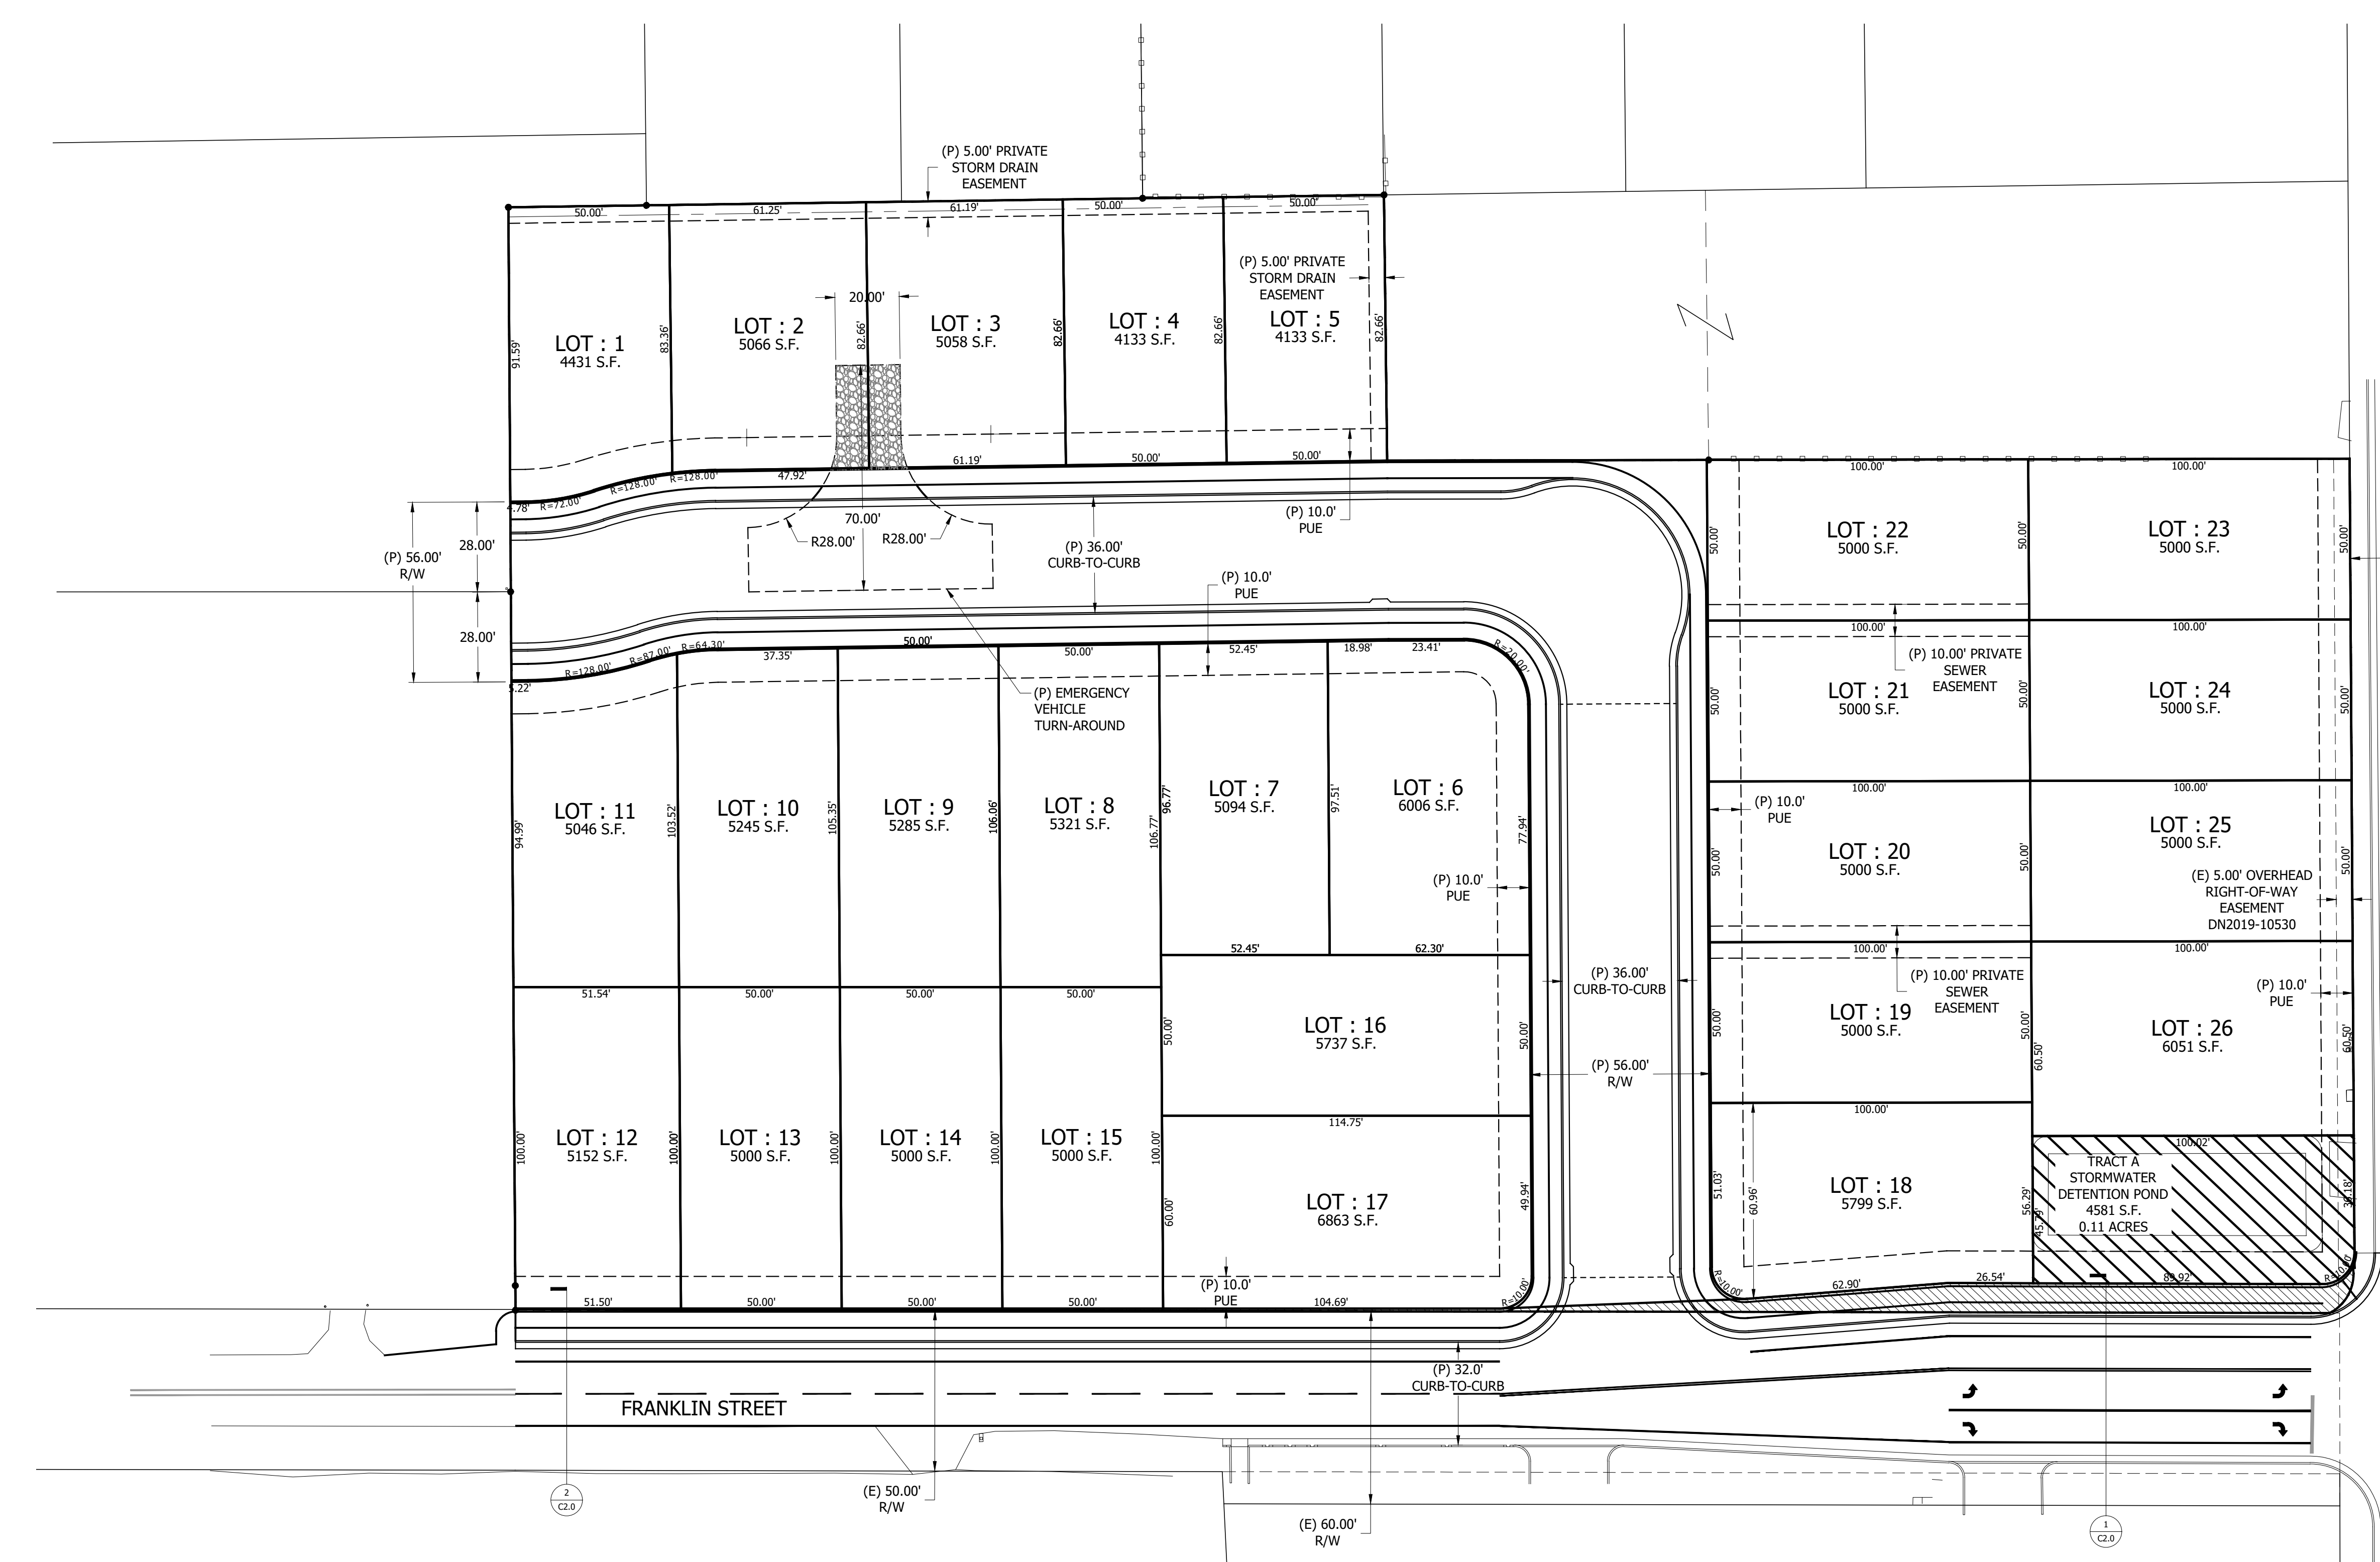
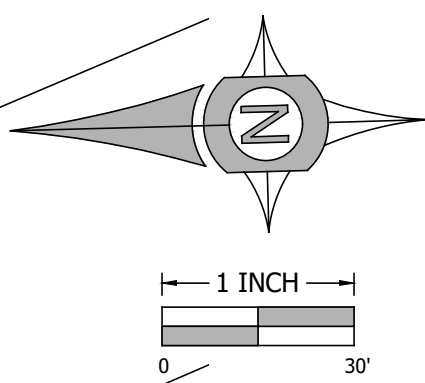


1 FRANKLIN STREET SECTION SOUTH
C2.0 NO SCALE

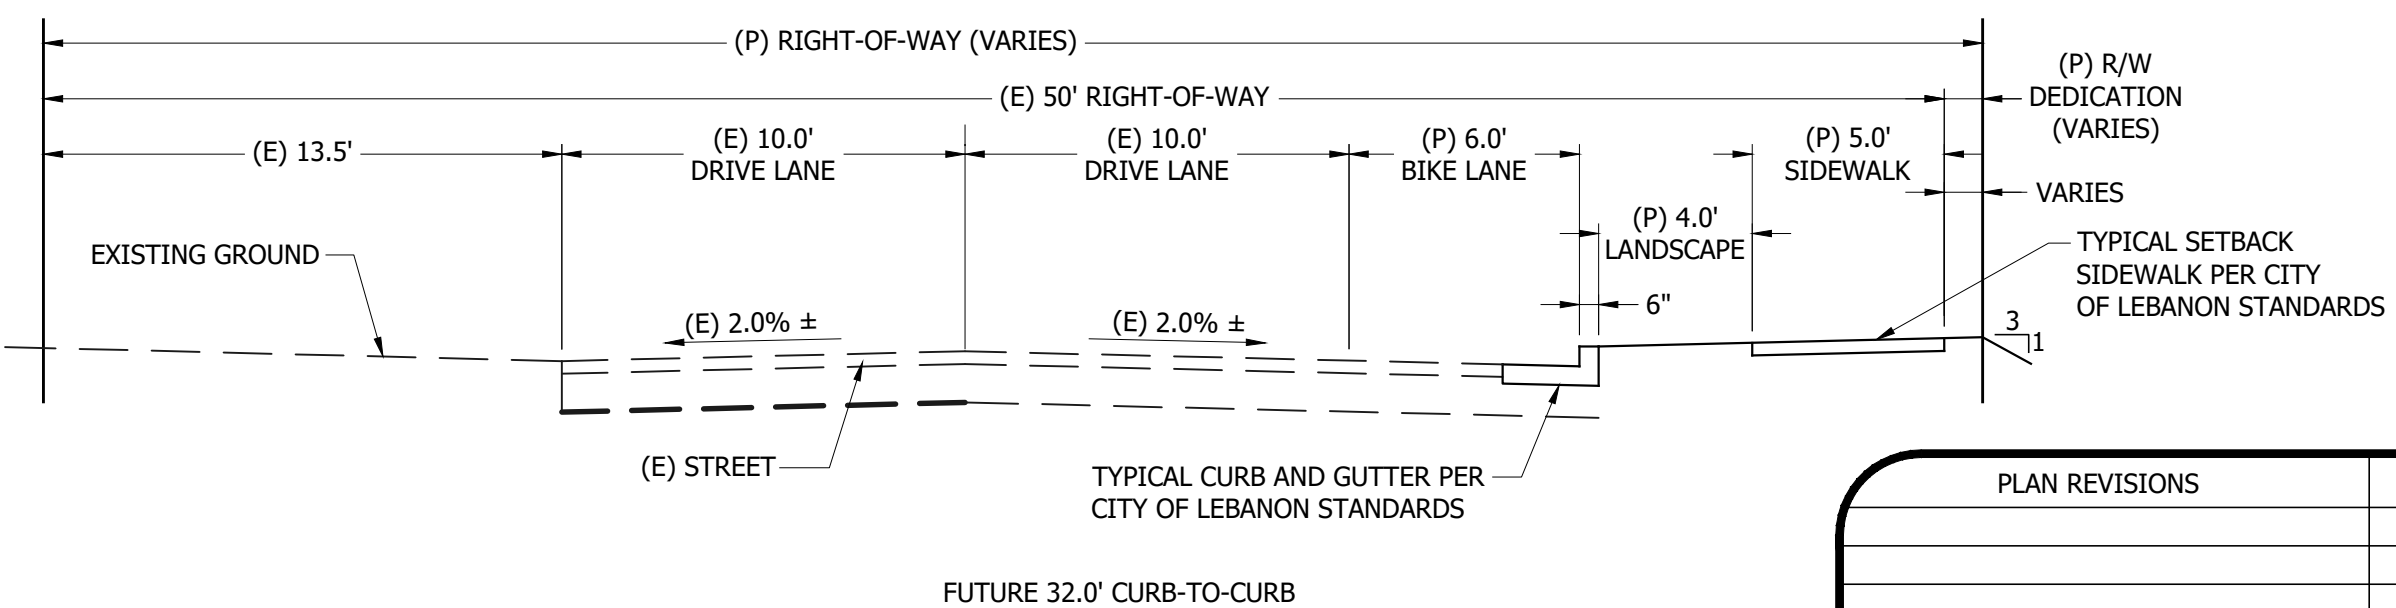

2 FRANKLIN STREET SECTION NORTH
C2.0 NO SCALE

NOTE:
SIDEWALKS ARE TO BE CONSTRUCTED WITH
INDIVIDUAL BUILDING PERMITS. SIDEWALKS ARE
SHOWN ON PLAN VIEW FOR REFERENCE ONLY.

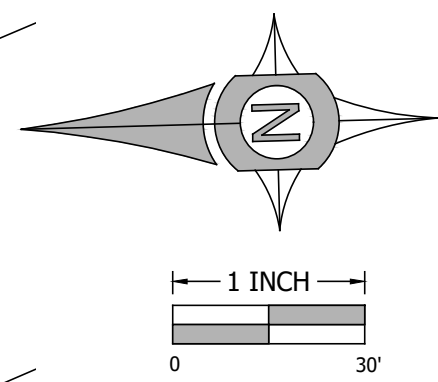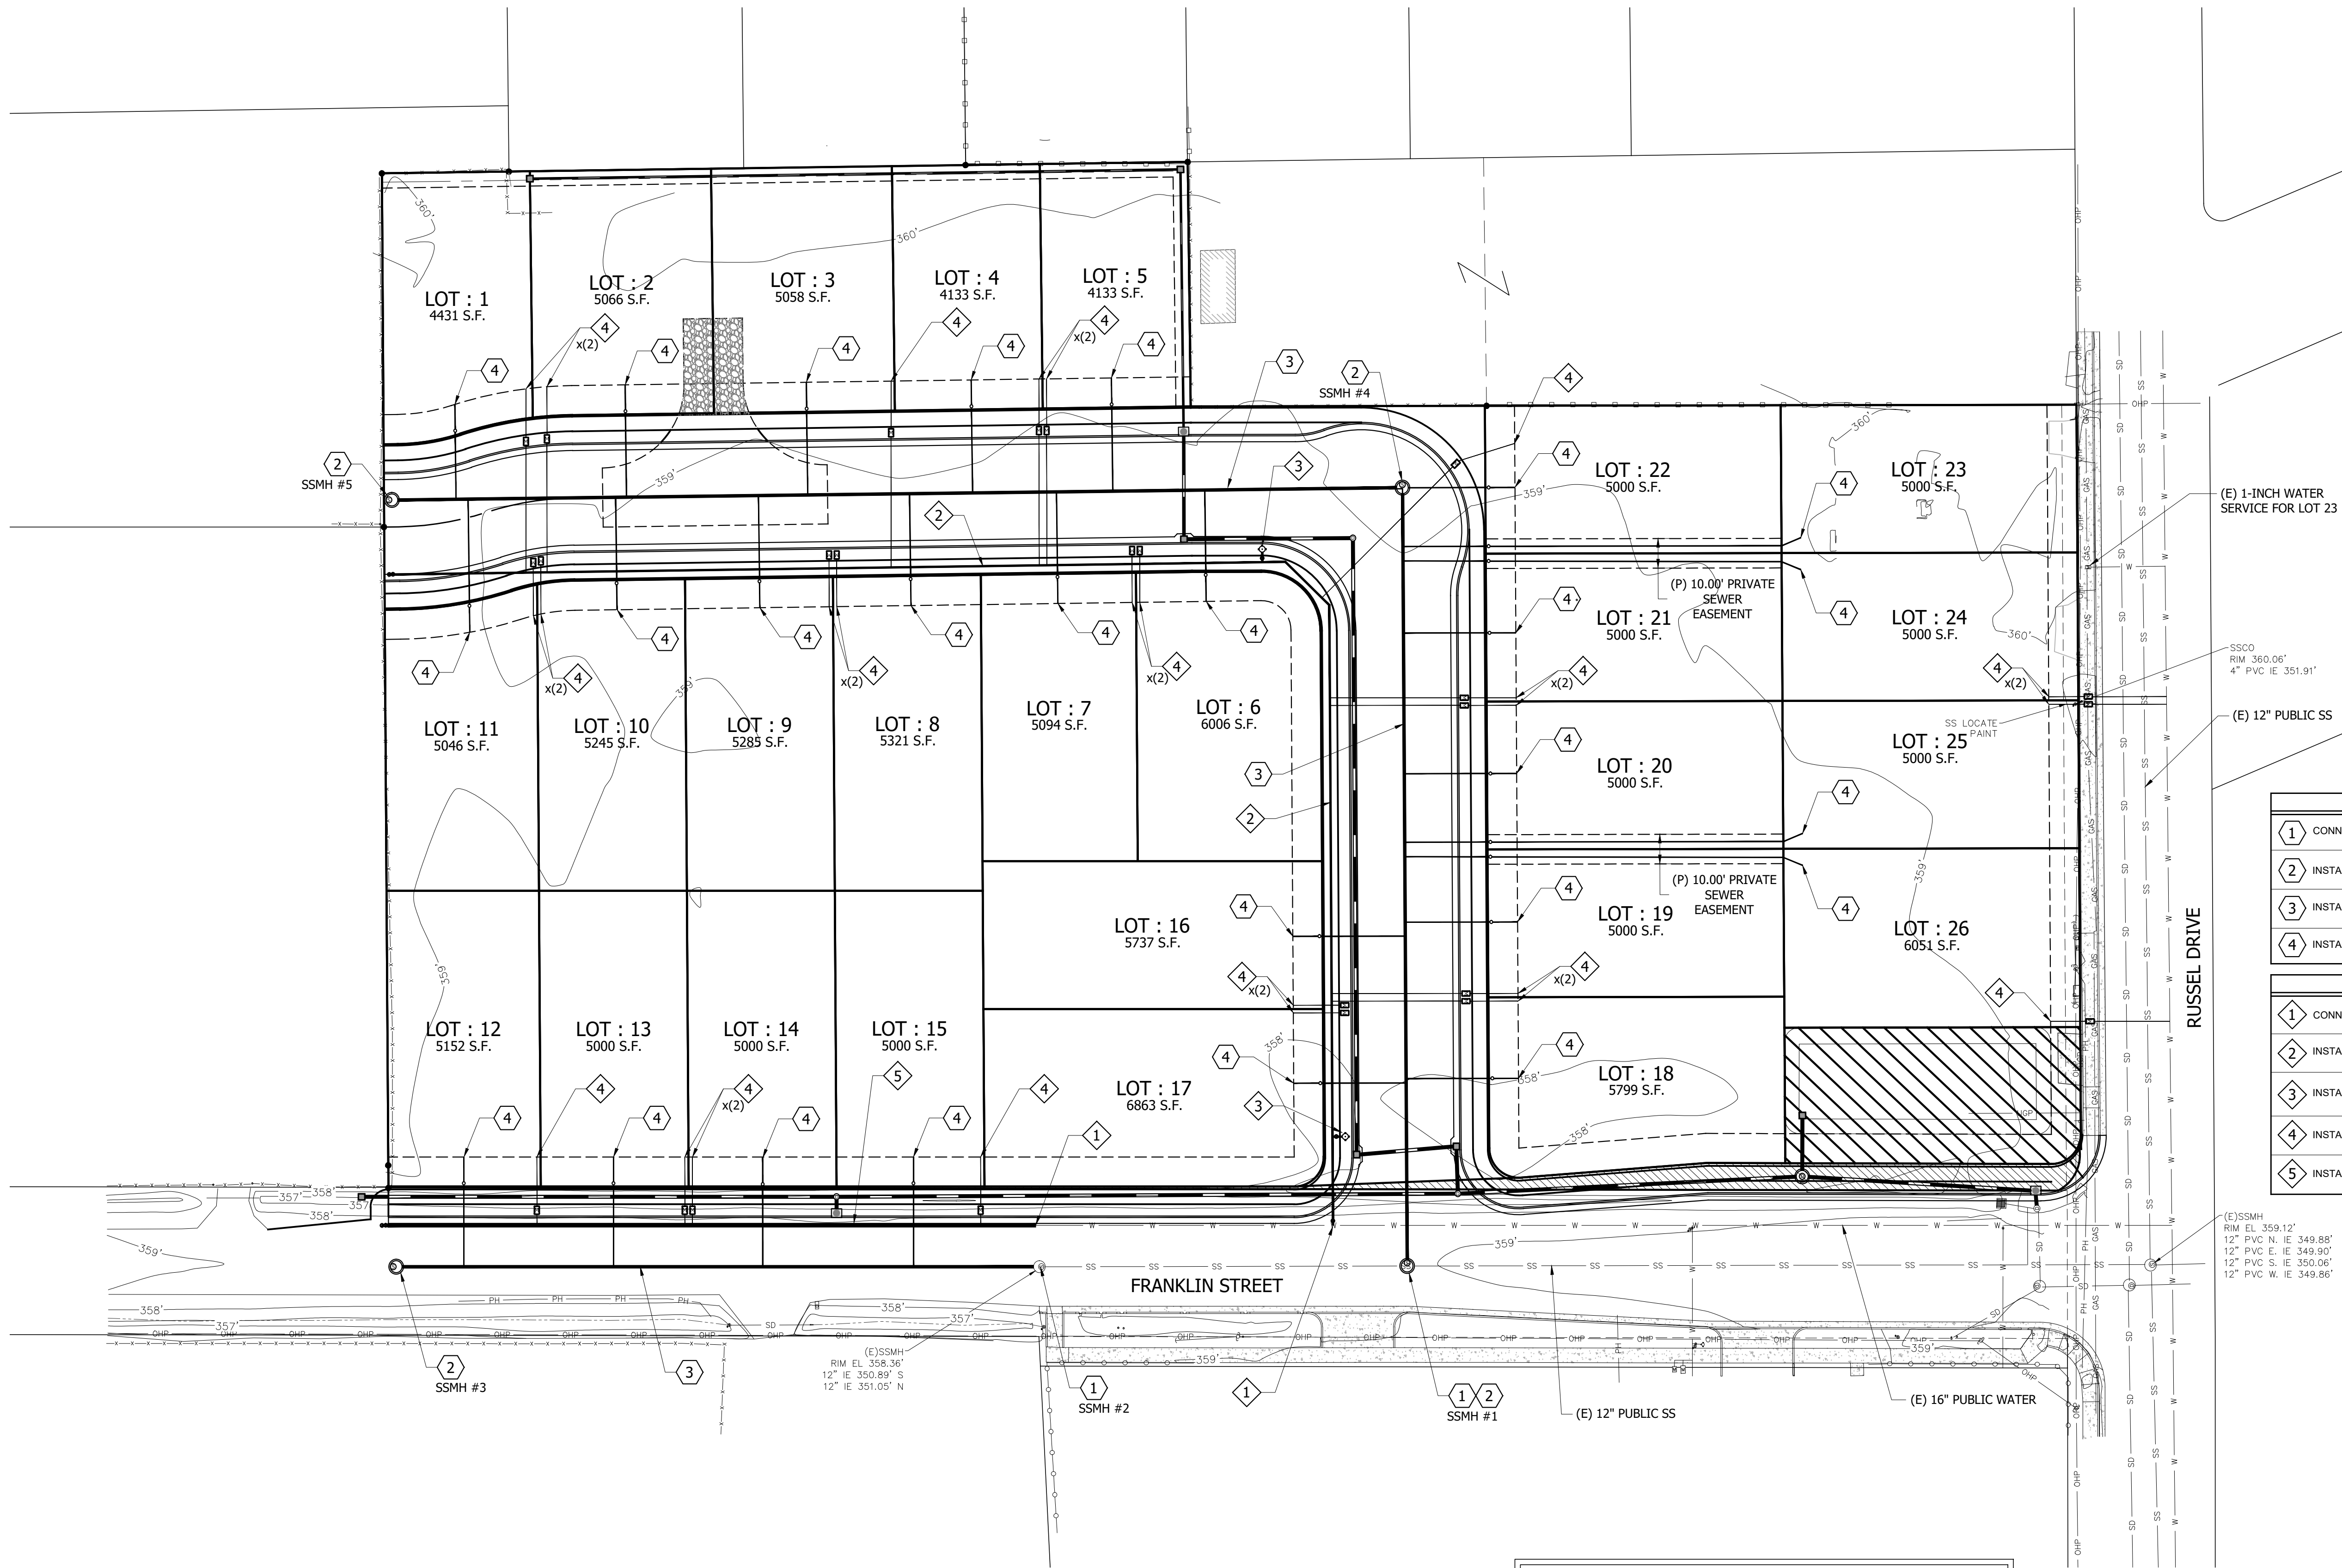

PRIVATE SEWER NOTES	
1	CONNECT TO EXISTING PUBLIC SANITARY SEWER.
2	INSTALL PUBLIC SEWER MANHOLE.
3	INSTALL PUBLIC 8" SANITARY SEWER.
4	INSTALL PUBLIC 4" SANITARY SEWER SERVICE LATERAL.

PRIVATE WATER NOTES	
1	CONNECT TO EXISTING 16-INCH PUBLIC WATERLINE.
2	INSTALL PUBLIC 8-INCH WATERLINE.
3	INSTALL PUBLIC FIRE HYDRANT.
4	INSTALL PUBLIC 1" WATER SERVICE.
5	INSTALL PUBLIC 16-INCH WATERLINE.

FRANCHISED UTILITY NOTE

FRANCHISED UTILITIES WILL BE INSTALLED UNDERGROUND TO EACH LOT IN THE PROVIDED PUE. INCLUDING:

- * NW NATURAL GAS
- * COMMUNICATIONS
- * POWER

PLAN REVISIONS	DATE


CLIENT:
CREATIONS NORTHWEST, LLC
C/O BLAKE GESIK
14020 SE JOHNSON ROAD, SUITE 102
MILWAUKIE, OREGON 97267
(503) 908-0563
BLAKE@HTTPLC.COM

UDELL ENGINEERING AND LAND SURVEYING, LLC
63 EAST ASH ST.
LEBANON, OREGON 97355
(541) 451-5125 PH.
(541) 451-1366 FAX



PRELIMINARY UTILITY PLAN

FRANKLIN GROVE
TAX LOT 300, 12S2W14CA
LEBANON, OREGON

DATE: JANUARY 6, 2022
PROJECT: 21-245 CREATIONS NW
DRAWN BY: MUM/BSV
CHECKED BY: BSV

THIS MAP WAS PREPARED FOR PLANNING PURPOSES ONLY

Sheet **C3.0**
SCALE: SEE BARSCALE

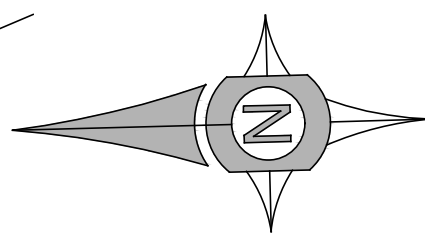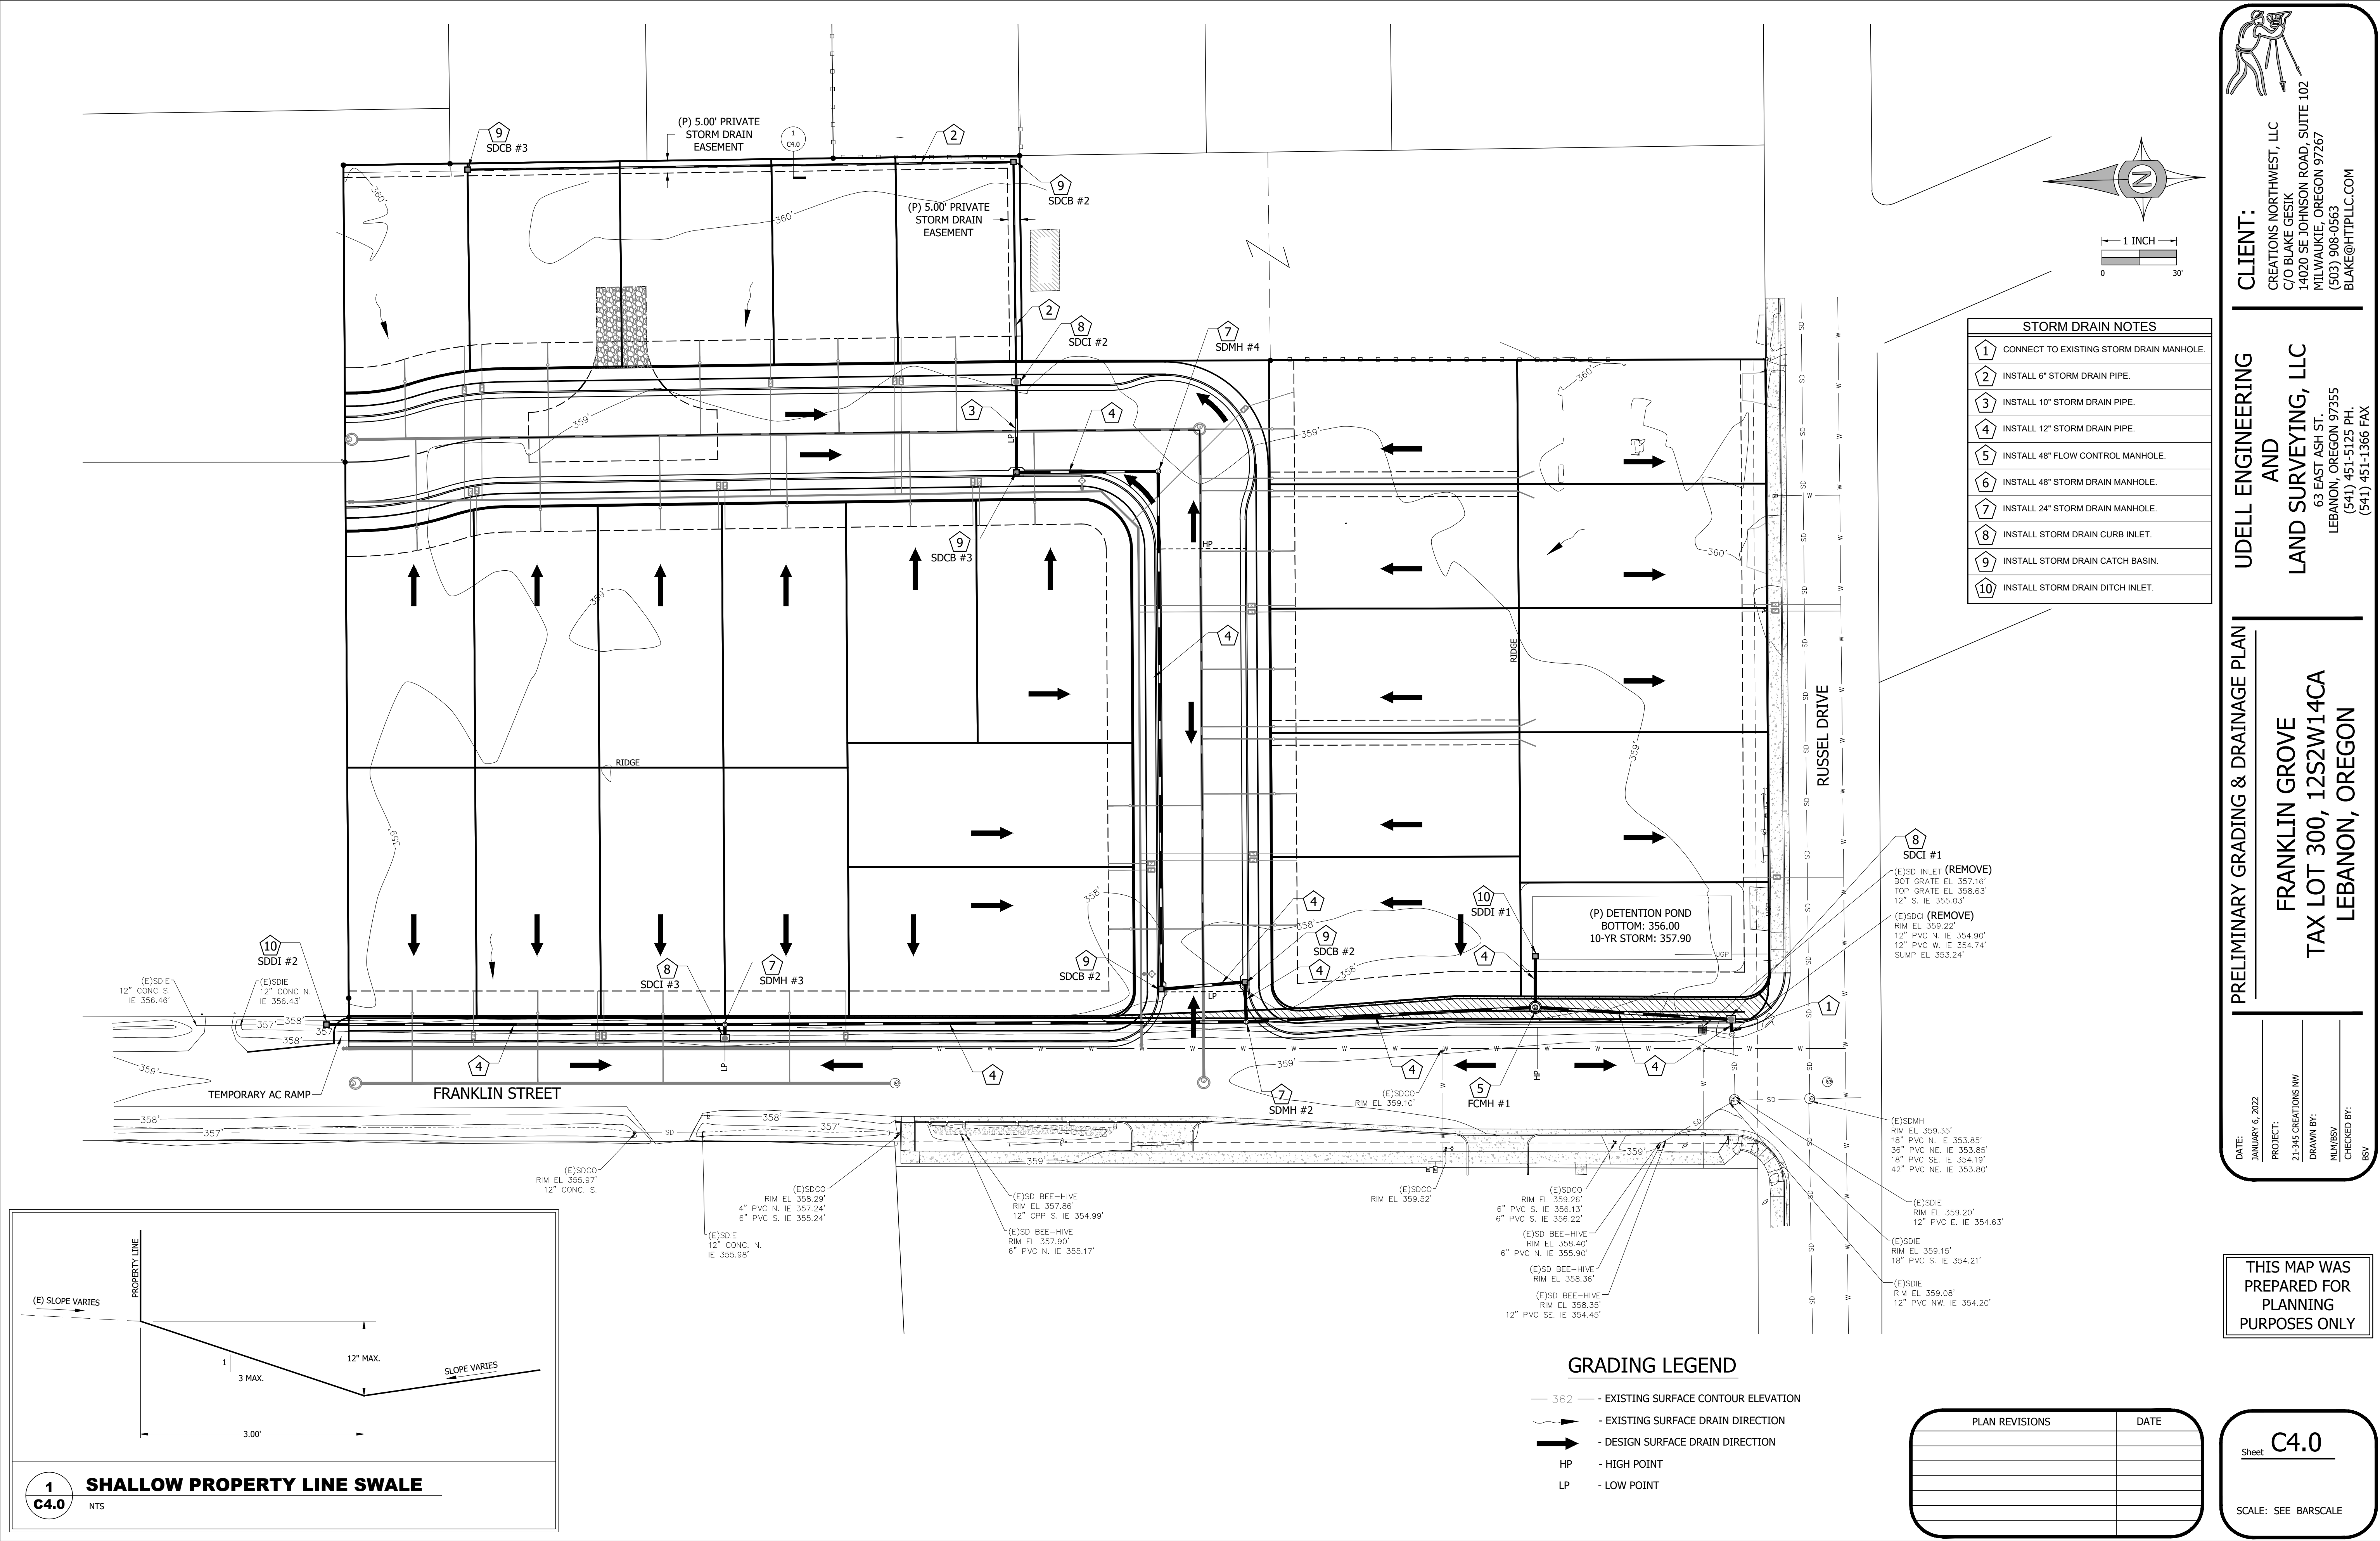

STORM DRAIN NOTES	
1	CONNECT TO EXISTING STORM DRAIN MANHOLE.
2	INSTALL 6" STORM DRAIN PIPE.
3	INSTALL 10" STORM DRAIN PIPE.
4	INSTALL 12" STORM DRAIN PIPE.
5	INSTALL 48" FLOW CONTROL MANHOLE.
6	INSTALL 48" STORM DRAIN MANHOLE.
7	INSTALL 24" STORM DRAIN MANHOLE.
8	INSTALL STORM DRAIN CURB INLET.
9	INSTALL STORM DRAIN CATCH BASIN.
10	INSTALL STORM DRAIN DITCH INLET.

8
SDCI #1
(E)SD INLET (REMOVE)
BOT GRATE EL. 357.16'
TOP GRATE EL. 358.63'
12" S. IE. 355.03'

(E)SDCI (REMOVE)
RIM EL. 359.22'
12" PVC N. IE. 354.90'
12" PVC W. IE. 354.74'
SUMP EL. 353.24'

(E)SDMH
RIM EL. 359.35'
18" PVC N. IE. 353.85'
36" PVC NE. IE. 353.85'
18" PVC SE. IE. 354.19'
42" PVC NE. IE. 353.80'

(E)SDIE
RIM EL. 359.20'
12" PVC E. IE. 354.63'


(E)SDIE
RIM EL. 359.15'
18" PVC S. IE. 354.21'

(E)SDIE
RIM EL. 359.08'
12" PVC NW. IE. 354.20'

GRADING LEGEND

- 362 — - EXISTING SURFACE CONTOUR ELEVATION
- - - - - EXISTING SURFACE DRAIN DIRECTION
- - - - - - DESIGN SURFACE DRAIN DIRECTION
- HP - HIGH POINT
- LP - LOW POINT

PLAN REVISIONS	DATE

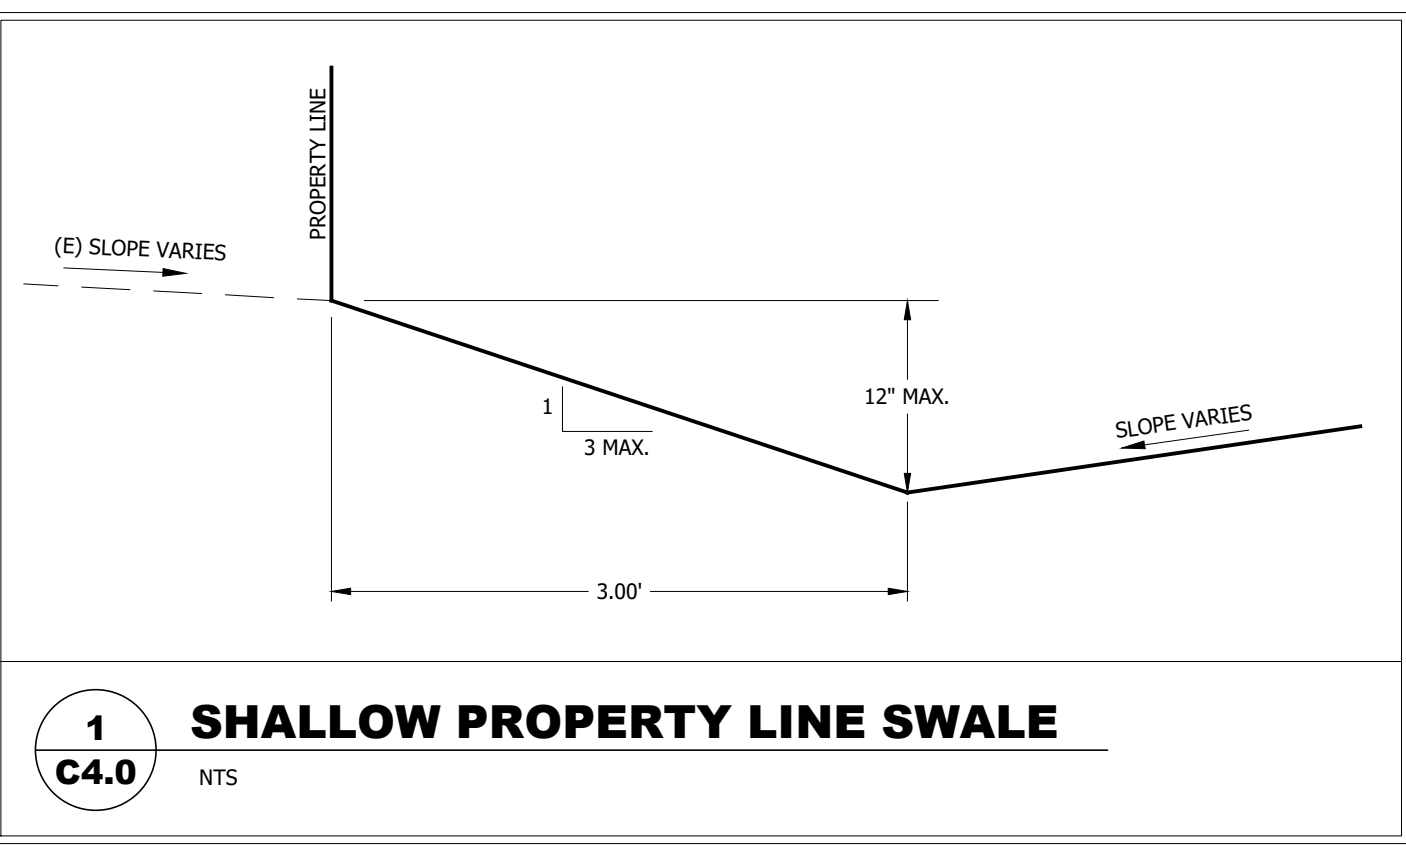

1
C4.0 **SHALLOW PROPERTY LINE SWALE**
NTS

CLIENT:
CREATIONS NORTHWEST, LLC
C/O BLAKE GESIK
14020 SE JOHNSON ROAD, SUITE 102
MILWAUKIE, OREGON 97267
(503) 908-0563
BLAKE@HTTPLC.COM

PRELIMINARY GRADING & DRAINAGE PLAN

FRANKLIN GROVE
TAX LOT 300, 12S2W14CA
LEBANON, OREGON

DATE: JANUARY 6, 2022
PROJECT: 21-245 CREATIONS NW
DRAWN BY: MUM/BSV
CHECKED BY: BSV

THIS MAP WAS PREPARED FOR PLANNING PURPOSES ONLY

Sheet **C4.0**

SCALE: SEE BARS/SCALE



LAND USE APPLICATION

PROPERTY INFORMATION

Site Address(es): 599 Russell Drive, Lebanon, OR 97355

Assessor's Map & Tax Lot No.(s): 12S-02W-14CA Tax Lot 300

Comprehensive Plan Designation / Zoning Designation: C-RM and Z-RM

Current Property Use: single-family residential

Project Description:

Tentative Plat approval for a 26-lot residential subdivision with associated site public right-of-way improvements.

APPLICANT / PRIMARY CONTACT INFORMATION

Applicant: Creations Northwest, LLC c/o Blake Gesik

Phone:

Address: 14020 SE Johnson Road, Suite 102

Email: blake@htipllc.com

City/State/Zip: Milwaukie, OR 97267

I hereby certify that the statements, attachments, exhibits, plot plan and other information submitted as a part of this application are true; that the proposed land use activity does not violate State and/or Federal Law, or any covenants, conditions and restrictions associated with the subject property; and, any approval granted based on this information may be revoked if it is found that such statements are false.

APPLICANT SIGNATURE

Date: Jan 3, 2022

PROPERTY OWNER INFORMATION (IF DIFFERENT THAN ABOVE)

Owner: Steven Kirkie

Phone:

Address: 34051 Riverside Drive

Email: skirkie@comcast.net

City/State/Zip: Albany, OR 97321

OWNER SIGNATURE

Date: 1-6-2022

ADDITIONAL CONTACT INFORMATION

Engineer / Surveyor: Brian Vandetta, Udell Engineering

Phone: 541-451-5125

Address: 63 E. Ash Street

Email: brian@udelleng.com

City/State/Zip: Lebanon, OR 97355

Architect:

Phone:

Address:

Email:

City/State/Zip:

Other: Laura LaRoque, Udell Engineering

Phone:

Address: 63 E. Ash Street

Email: laura@udelleng.com

City/State/Zip: Lebanon, OR 97355

THE CITY THAT FRIENDLINESS BUILT

REQUIRED SUBMITTALS

- ☒ Application and Filing Fee
- ☒ Narrative Describing the Proposed Development and addressing the Decision Criteria
 - LDC Article Two Land Uses and Land Use Zones
 - LDC Article Three Development Standards
 - LDC Article Four Review & Decision Requirements
 - LDC Article Five Exceptions to Standards (eg Variance, Non-Conforming Uses)
- ☒ Site Plan(s) drawn to scale with dimensions, Include other drawings if applicable
- ☒ Copy of current Property Deed showing Ownership, Easements, Property Restrictions

FOR OFFICE USE

***If more than one review process is required, applicant pays highest priced fee, then subsequent applications charged at half-price.**

Land Use Review Process		Fee	Land Use Review Process		Fee
	Administrative Review	\$750		Planned Development – Preliminary	\$2,500
	Administrative Review (Planning Commission)	\$1,500		Planned Development – Final (Ministerial)	\$500
	Annexation	\$2,500		Planned Development – Final (Administrative)	\$750
	Code Interpretation	\$250		Planned Development – Final (Quasi-Judicial)	\$1,500
	Comprehensive Plan Map/Text Amendment	\$2,500	x	Subdivision Tentative	\$1,500
	Conditional Use	\$1,500		Subdivision Final	\$750
x	Fire District Plan Review	\$100		Tree Felling Permit (Steep Slopes only)	\$150 + \$5/tree
	Historic Preservation Review or Register	Varies		UGB Amendment	Actual Cost
	Land Partition	\$750		Variance (Class 1 – Minor Adjustment)	\$250
	Ministerial Review	\$250		Variance (Class 2 – Adjustment)	\$750
	Non-Conforming Use/Development	\$750		Variance (Class 3)	\$1,500
	Property (Lot) Line Adjustment	\$250		Zoning Map Amendment	\$2,500

APPLICATION RECEIPT & PAYMENT

Date Received:	Date Complete:	Receipt No.:
Received By:	Total Fee:	File No.:

THE CITY THAT FRIENDLINESS BUILT



LAND USE APPLICATION

PROPERTY INFORMATION	
Site Address(es): 31707 SW 5th Street, Lebanon, OR 97355	
Assessor's Map & Tax Lot No.(s): 12S02W22D001001	
Comprehensive Plan Designation / Zoning Designation: C-RM / C-RM	
Current Property Use: unimproved	
Project Description:	
23-lot residential subdivision	
APPLICANT / PRIMARY CONTACT INFORMATION	
Applicant: Laura LaRoque, Udell Engineering and Land Surveying, LLC	Phone: , ,
Address: 63 E. Ash Street	Email: laura@udelleng.com
City/State/Zip: Lebanon, OR 97355	
<i>I hereby certify that the statements, attachments, exhibits, plot plan and other information submitted as a part of this application are true; that the proposed land use activity does not violate State and/or Federal Law, or any covenants, conditions and restrictions associated with the subject property; and, any approval granted based on this information may be revoked if it is found that such statements are false.</i>	
APPLICANT SIGNATURE	Date: 10/7/22
PROPERTY OWNER INFORMATION (IF DIFFERENT THAN ABOVE)	
Owner: Family Tree Real Estate, LLC c/o Mark Schneider	Phone
Address: 370 W. Joy Street	Email: huntbybows@yahoo.com
City/State/Zip: Lebanon, OR 97355	
OWNER SIGNATURE	Date: Oct 12, 2022
ADDITIONAL CONTACT INFORMATION	
Engineer / Surveyor: Brian Vandetta, Udell Engineering and Land Surveying, LLC	Phone: (541) 451-5125
Address: 63 E. Ash Street	Email: brian@udelleng.com
City/State/Zip: Lebanon, OR 97355	

Architect:	Phone:
Address:	Email:
City/State/Zip:	

Other:	Phone:
Address:	Email:
City/State/Zip	

THE CITY THAT FRIENDLINESS BUILT

REQUIRED SUBMITTALS

- ☒ Application and Filing Fee
- ☒ Narrative Describing the Proposed Development and addressing the Decision Criteria
 - LDC Article Two Land Uses and Land Use Zones
 - LDC Article Three Development Standards
 - LDC Article Four Review & Decision Requirements
 - LDC Article Five Exceptions to Standards (eg Variance, Non-Conforming Uses)
- ☒ Site Plan(s) drawn to scale with dimensions, Include other drawings if applicable
- ☒ Copy of current Property Deed showing Ownership, Easements, Property Restrictions

FOR OFFICE USE


***If more than one review process is required, applicant pays highest priced fee, then subsequent applications charged at half-price.**

Land Use Review Process		Fee	Land Use Review Process		Fee
☐	Administrative Review	\$750	☐	Planned Development – Preliminary	\$2,500
☐	Administrative Review (Planning Commission)	\$1,500	☐	Planned Development – Final (Ministerial)	\$500
☐	Annexation	\$2,500	☐	Planned Development – Final (Administrative)	\$750
☐	Code Interpretation	\$250	☐	Planned Development – Final (Quasi-Judicial)	\$1,500
☐	Comprehensive Plan Map/Text Amendment	\$2,500	☒	Subdivision Tentative	\$1,500
☐	Conditional Use	\$1,500	☐	Subdivision Final	\$750
☒	Fire District Plan Review	\$100	☐	Tree Felling Permit (Steep Slopes only)	\$150 + \$5/tree
☐	Historic Preservation Review or Register	Varies	☐	UGB Amendment	Actual Cost
☐	Land Partition	\$750	☐	Variance (Class 1 – Minor Adjustment)	\$250
☐	Ministerial Review	\$250	☐	Variance (Class 2 – Adjustment)	\$750
☐	Non-Conforming Use/Development	\$750	☐	Variance (Class 3)	\$1,500
☐	Property (Lot) Line Adjustment	\$250	☐	Zoning Map Amendment	\$2,500

APPLICATION RECEIPT & PAYMENT

Date Received:	Date Complete:	Receipt No.:
Received By:	Total Fee:	File No.:

THE CITY THAT FRIENDLINESS BUILT

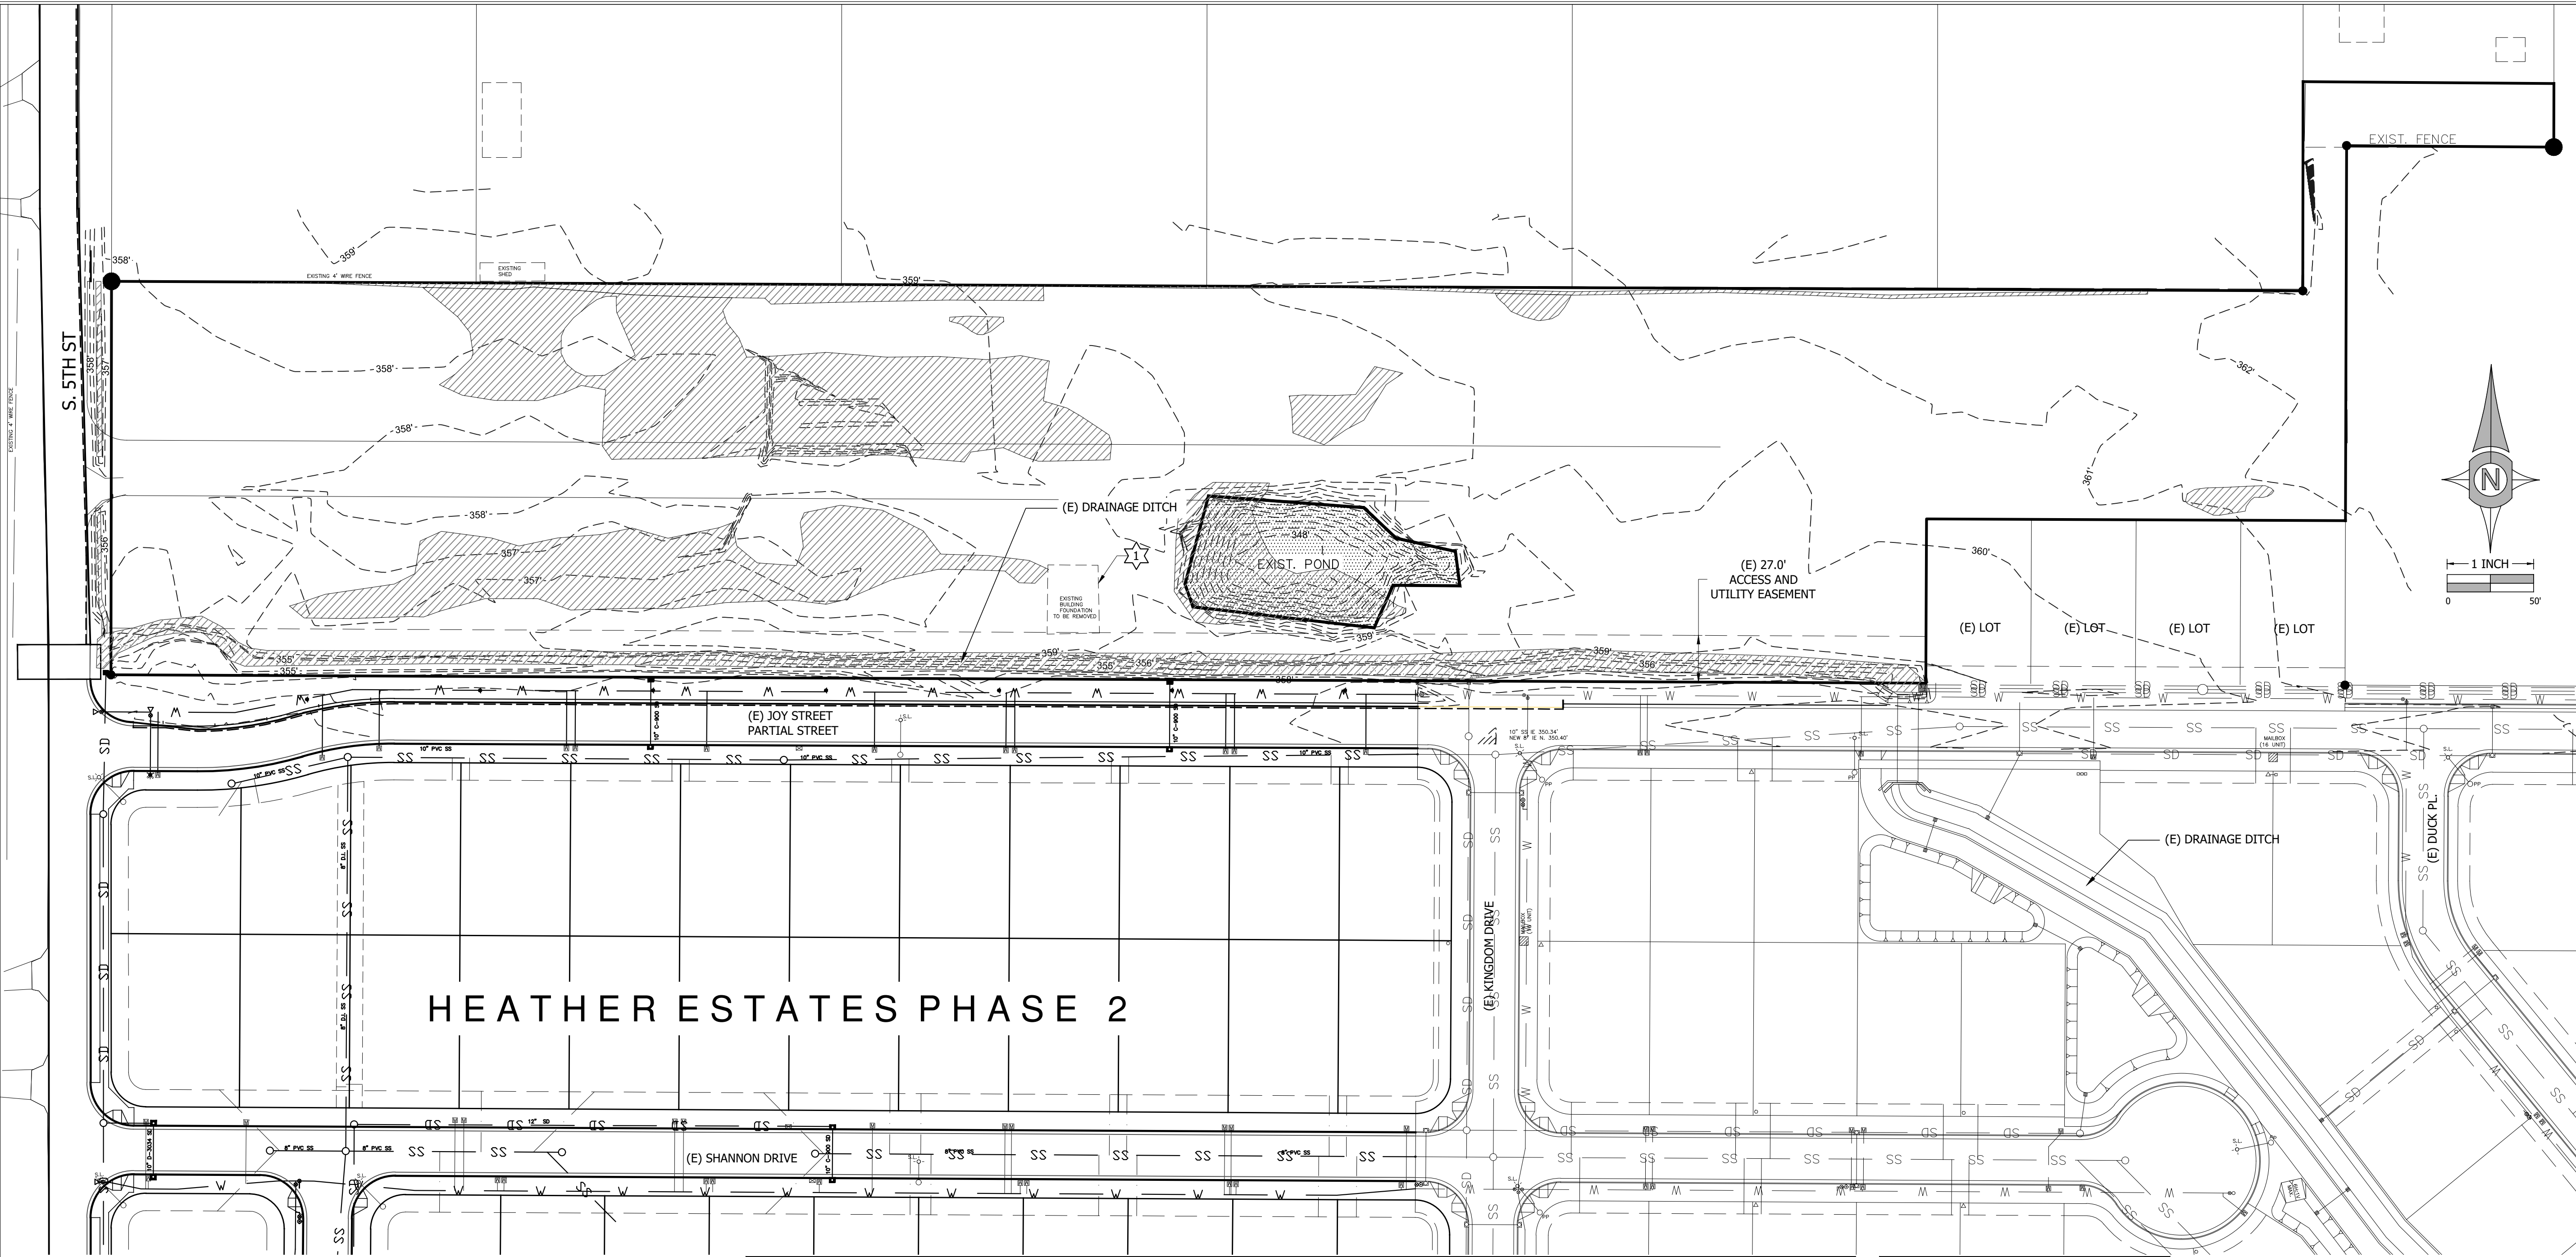

PROJECT VERTICAL DATUM -- NAVD 88

THE LOCATION AND DESCRIPTIONS OF EXISTING UTILITIES SHOWN ON THE DRAWINGS ARE COMPILED FROM AVAILABLE RECORDS AND/OR FIELD SURVEYS. THE ENGINEER OR UTILITY COMPANIES DO NOT GUARANTEE THE ACCURACY OR THE COMPLETENESS OF SUCH RECORDS. CONTRACTOR SHALL FIELD VERIFY LOCATIONS OF ALL EXISTING UTILITIES PRIOR TO CONSTRUCTION.

ATTENTION: OREGON LAW REQUIRES YOU TO FOLLOW RULES ADOPTED BY THE OREGON UTILITY NOTIFICATION CENTER. THOSE RULES ARE SET FORTH IN OAR 952-001-0010 THROUGH OAR 952-001-0090. YOU MAY OBTAIN COPIES OF THE RULES BY CALLING THE CENTER AT (503) 232-1987.

EXISTING SYMBOL LEGEND

- EXISTING CONTROL POINT
- EXISTING GAS VALVE
- EXISTING WATER VALVE
- EXISTING WATER METER
- EXISTING FIRE HYDRANT
- EXISTING POWER POLE
- EXISTING 6" CYCLONE FENCE
- EXISTING 6" WOOD FENCE
- EXISTING SD LINE LOCATE
- EXISTING SS LINE LOCATE
- EXISTING WATER LINE LOCATE
- EXISTING PHONE LINE LOCATE
- EXISTING UNDERGROUND POWER LOCATE
- EXISTING OVERHEAD POWER
- EXISTING GAS LINE LOCATE
- EXISTING COMMUNICATION LINE LOCATE
- EXISTING CONTOUR ELEVATION

PROJECT LEGENDS

ABBREVIATIONS LEGEND

- SS - SANITARY SEWER
- SD - STORM DRAIN
- MH - MANHOLE
- CB - CATCH BASIN
- CO - CLEAN OUT
- PP - UTILITY POLE
- IE - INVERT ELEVATION (FLOW LINE)
- FF - FINISH FLOOR
- R.O.W. - RIGHT-OF-WAY
- FD - FOUND
- CS - COUNTY SURVEY
- IR - IRON ROD
- R - RADIUS
- BO - BLOWOFF
- S.L. - STREET LIGHT
- TC - TOP FACE OF CURB
- BW - BACK OF WALK
- CL - CENTERLINE
- FL - FIRE HYDRANT
- CI - CURB INLET
- T.O.P. - TOP OF PIPE
- FL - FLOW LINE
- PUE - PUBLIC UTILITY EASEMENT
- EX OR (E) - EXISTING
- (P) - PROPOSED
- PE - PLAIN END
- FLGD OR FLG - FLANGED

DESIGN SYMBOL LEGEND

- DESIGN WATER METER
- DESIGN CURB INLET
- DESIGN CATCH BASIN
- DESIGN DITCH INLET
- DESIGN SS MANHOLE
- DESIGN SD MANHOLE
- DESIGN WATER VALVE
- DESIGN FIRE HYDRANT

- MJ - MECHANICAL JOINT
- D.I. - DUCTILE IRON
- W/L - WATERLINE
- TW - TOP OF WALL
- SDAD - STORM DRAIN AREA DRAIN

PROPERTY

TAX MAP: 125-2W-23D
TAX LOT: 1001
SITE ADDRESS: 31707 SW 5th STREET
LEBANON, OR 97355

APPLICANT

FAMILY TREE REAL ESTATE, LLC
ATTN: MARK SCHNEIDER
370 W. JOY STREET
LEBANON, OR 97355
(541) 409-8774
huntbybaws@yahoo.com

DEMOLITION NOTES

REMOVE EXISTING BUILDING FOUNDATION


NOTE:
ALL EXISTING TREES AND UNDERBRUSH OUTSIDE THE LIMITS OF THE EXISTING DITCH ARE TO BE REMOVED.

WETLAND LEGEND

- EXISTING WETLAND,
PER DELINEATION REPORT PREPARED BY
TERRA SCIENCE INC.

PLAN REVISIONS

DATE

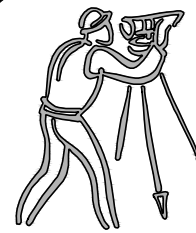

CLIENT:
FAMILY TREE REAL ESTATE, LLC
ATTN: MARK SCHNEIDER
370 W. JOY STREET
LEBANON, OR 97355
(541) 409-8774
huntbybaws@yahoo.com

UDELL ENGINEERING
AND
LAND SURVEYING, LLC
63 EAST ASH ST.
LEBANON, OREGON 97355
(541) 451-5125 PH.
(541) 451-1366 FAX



EXISTING CONDITIONS
CEDAR RIVER ESTATES
SUBDIVISION
LEBANON, OREGON

DATE:
AUGUST 12, 2022
PROJECT:
22-139 SCHNEIDER JOY ST
DRAWN BY:
BSV, MLM
CHECKED BY:
BSV

THIS MAP WAS
PREPARED FOR
PLANNING
PURPOSES ONLY

Sheet **C1.0**

SCALE: SEE BARSCALE

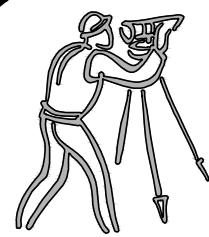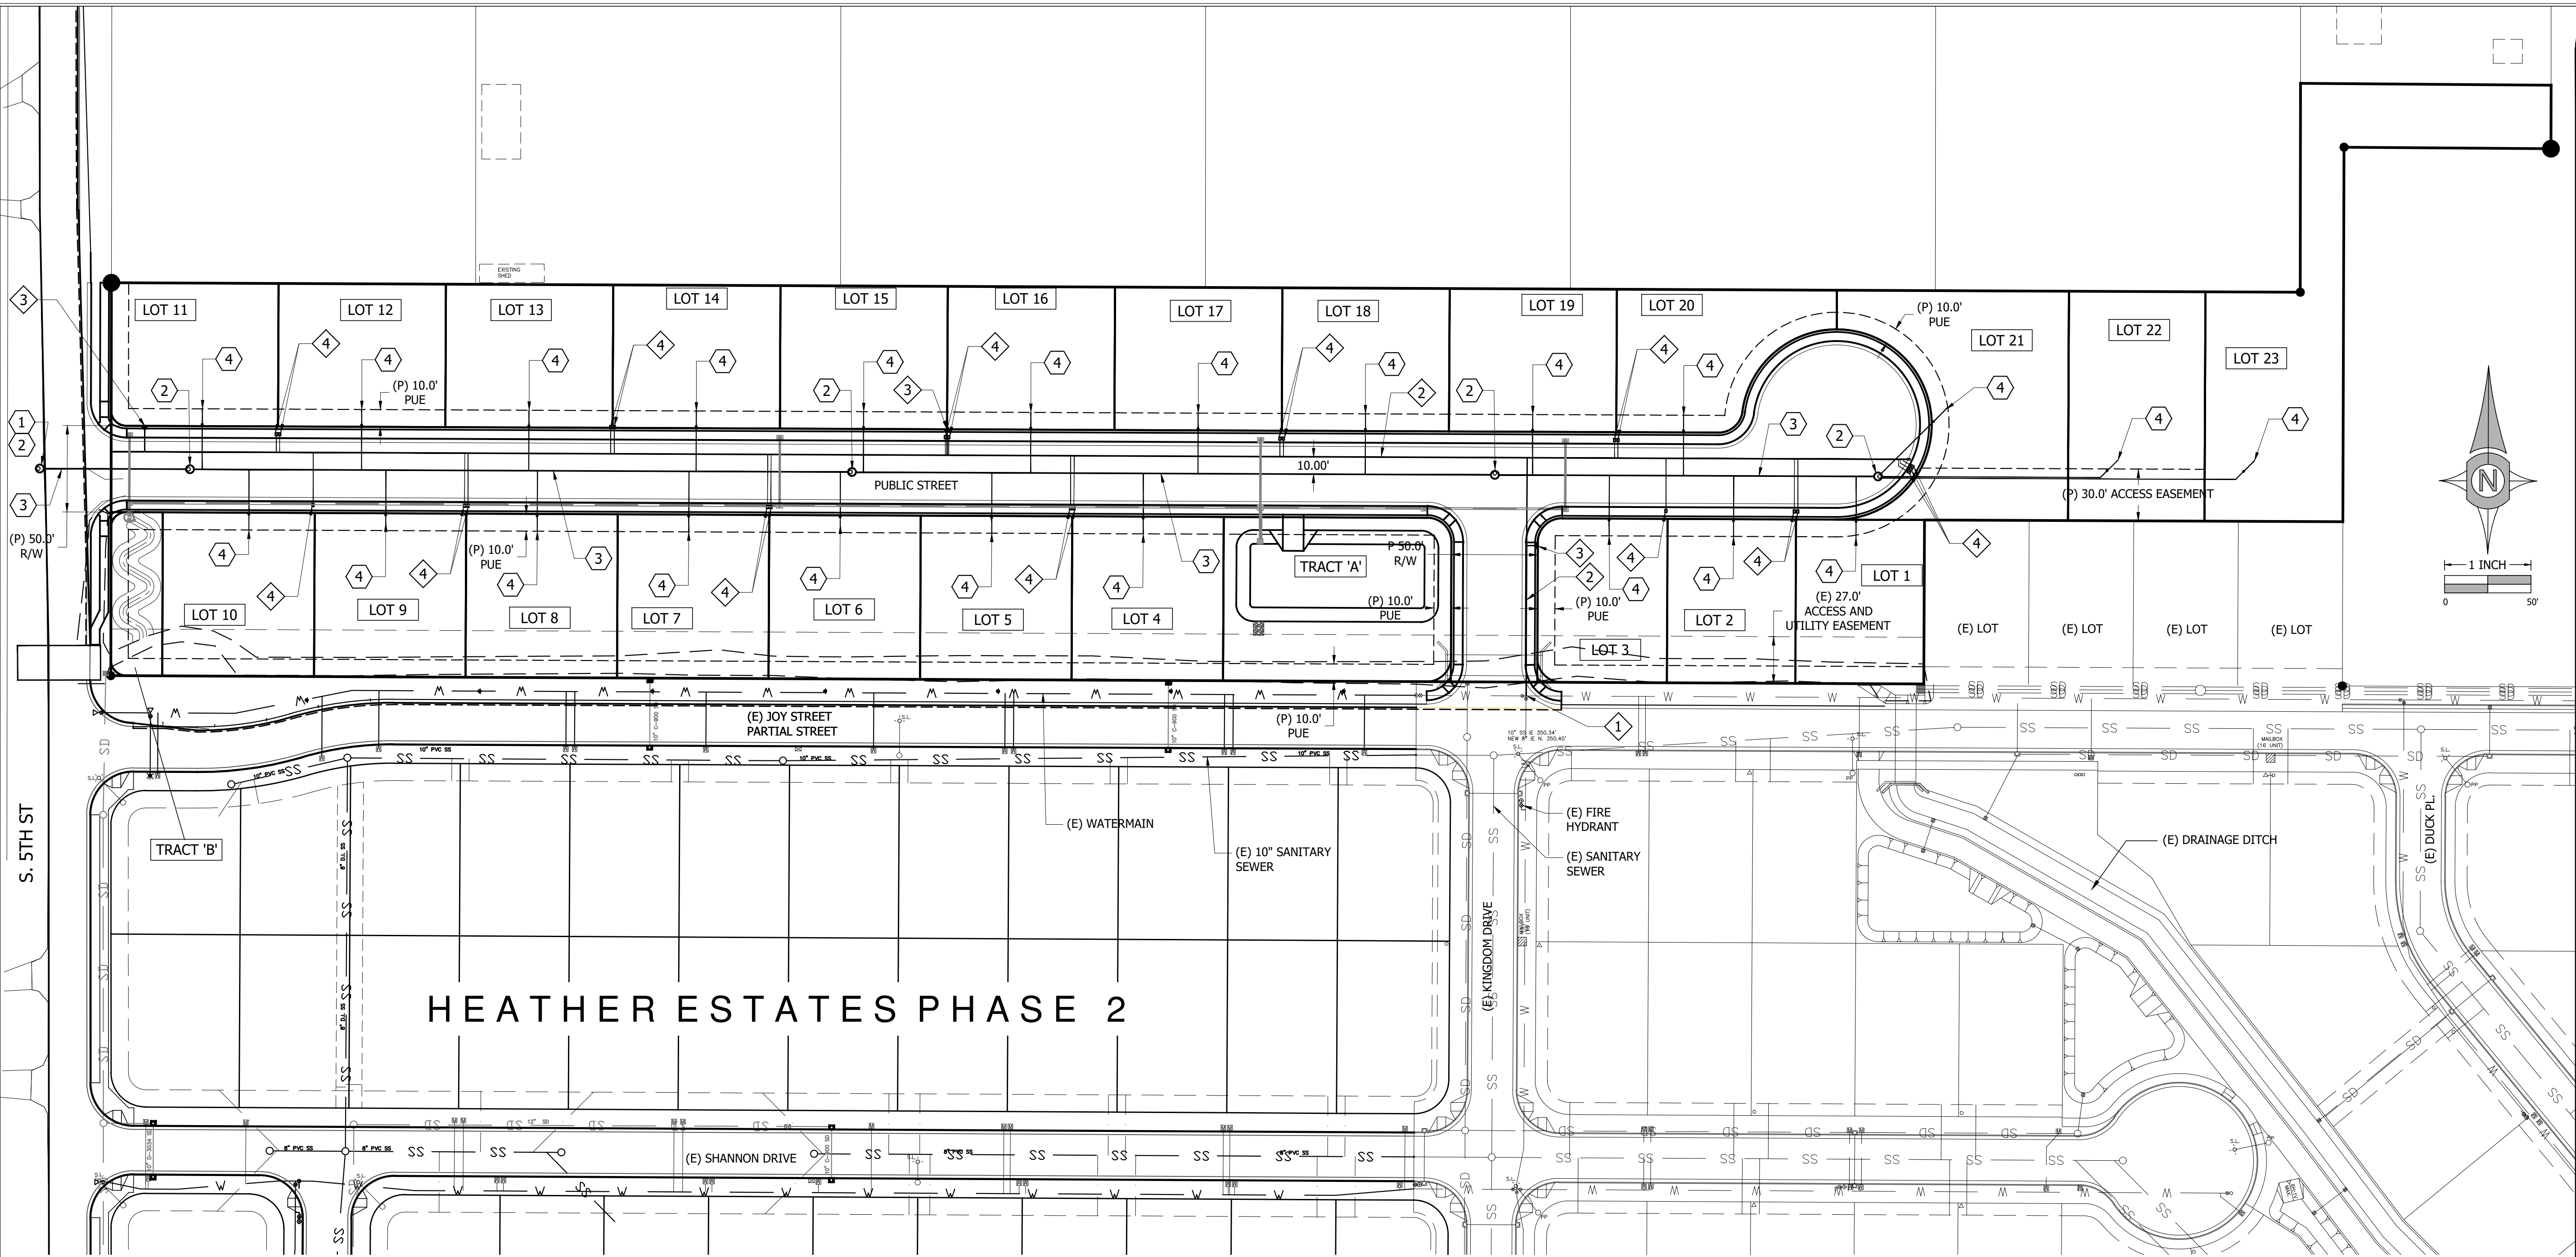

CLIENT:
FAMILY TREE REAL ESTATE, LLC
ATTN: MARK SCHNEIDER
370 W. JOY STREET
LEBANON, OR 97355
(541) 409-8774
huntbybows@yahoo.com

UDELL ENGINEERING
AND
LAND SURVEYING, LLC
63 EAST ASH ST.
LEBANON, OREGON 97355
(541) 451-5125 PH.
(541) 451-1366 FAX

PRELIMINARY UTILITY PLAN
CEDAR RIVER ESTATES
SUBDIVISION
LEBANON, OREGON

DATE:
AUGUST 12, 2022
PROJECT:
22-139 SCHNEIDER JOY ST
DRAWN BY:
BSV, MLM
CHECKED BY:
BSV

THIS MAP WAS
PREPARED FOR
PLANNING
PURPOSES ONLY


SEWER NOTES	
1	CONNECT TO EXISTING PUBLIC SANITARY SEWER.
2	INSTALL PUBLIC SEWER MANHOLE.
3	INSTALL PUBLIC 8" SANITARY SEWER.
4	INSTALL PUBLIC 4" SANITARY SEWER SERVICE LATERAL.

WATER NOTES	
1	CONNECT TO EXISTING PUBLIC WATERLINE.
2	INSTALL PUBLIC 6-INCH WATERLINE.
3	INSTALL PUBLIC FIRE HYDRANT.
4	INSTALL PUBLIC 1" WATER SERVICE.
5	INSTALL PUBLIC 8-INCH WATERLINE.

FRANCHISED UTILITY NOTE

FRANCHISED UTILITIES WILL BE INSTALLED
UNDERGROUND TO EACH LOT IN THE PROVIDED PUE.
INCLUDING:



- * NW NATURAL GAS
- * COMMUNICATIONS
- * POWER

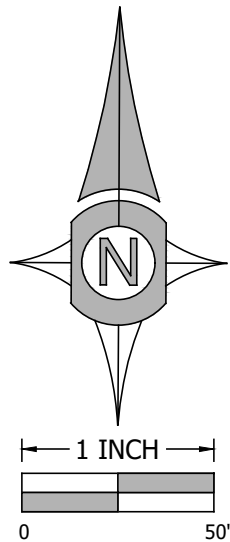

PLAN REVISIONS	DATE

Sheet **C3.0**

SCALE: SEE BARSCALE

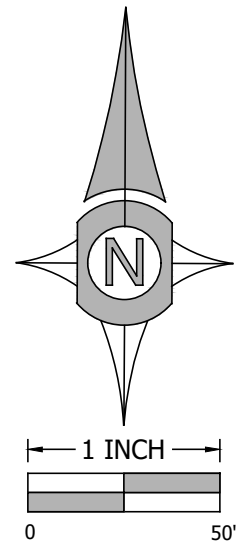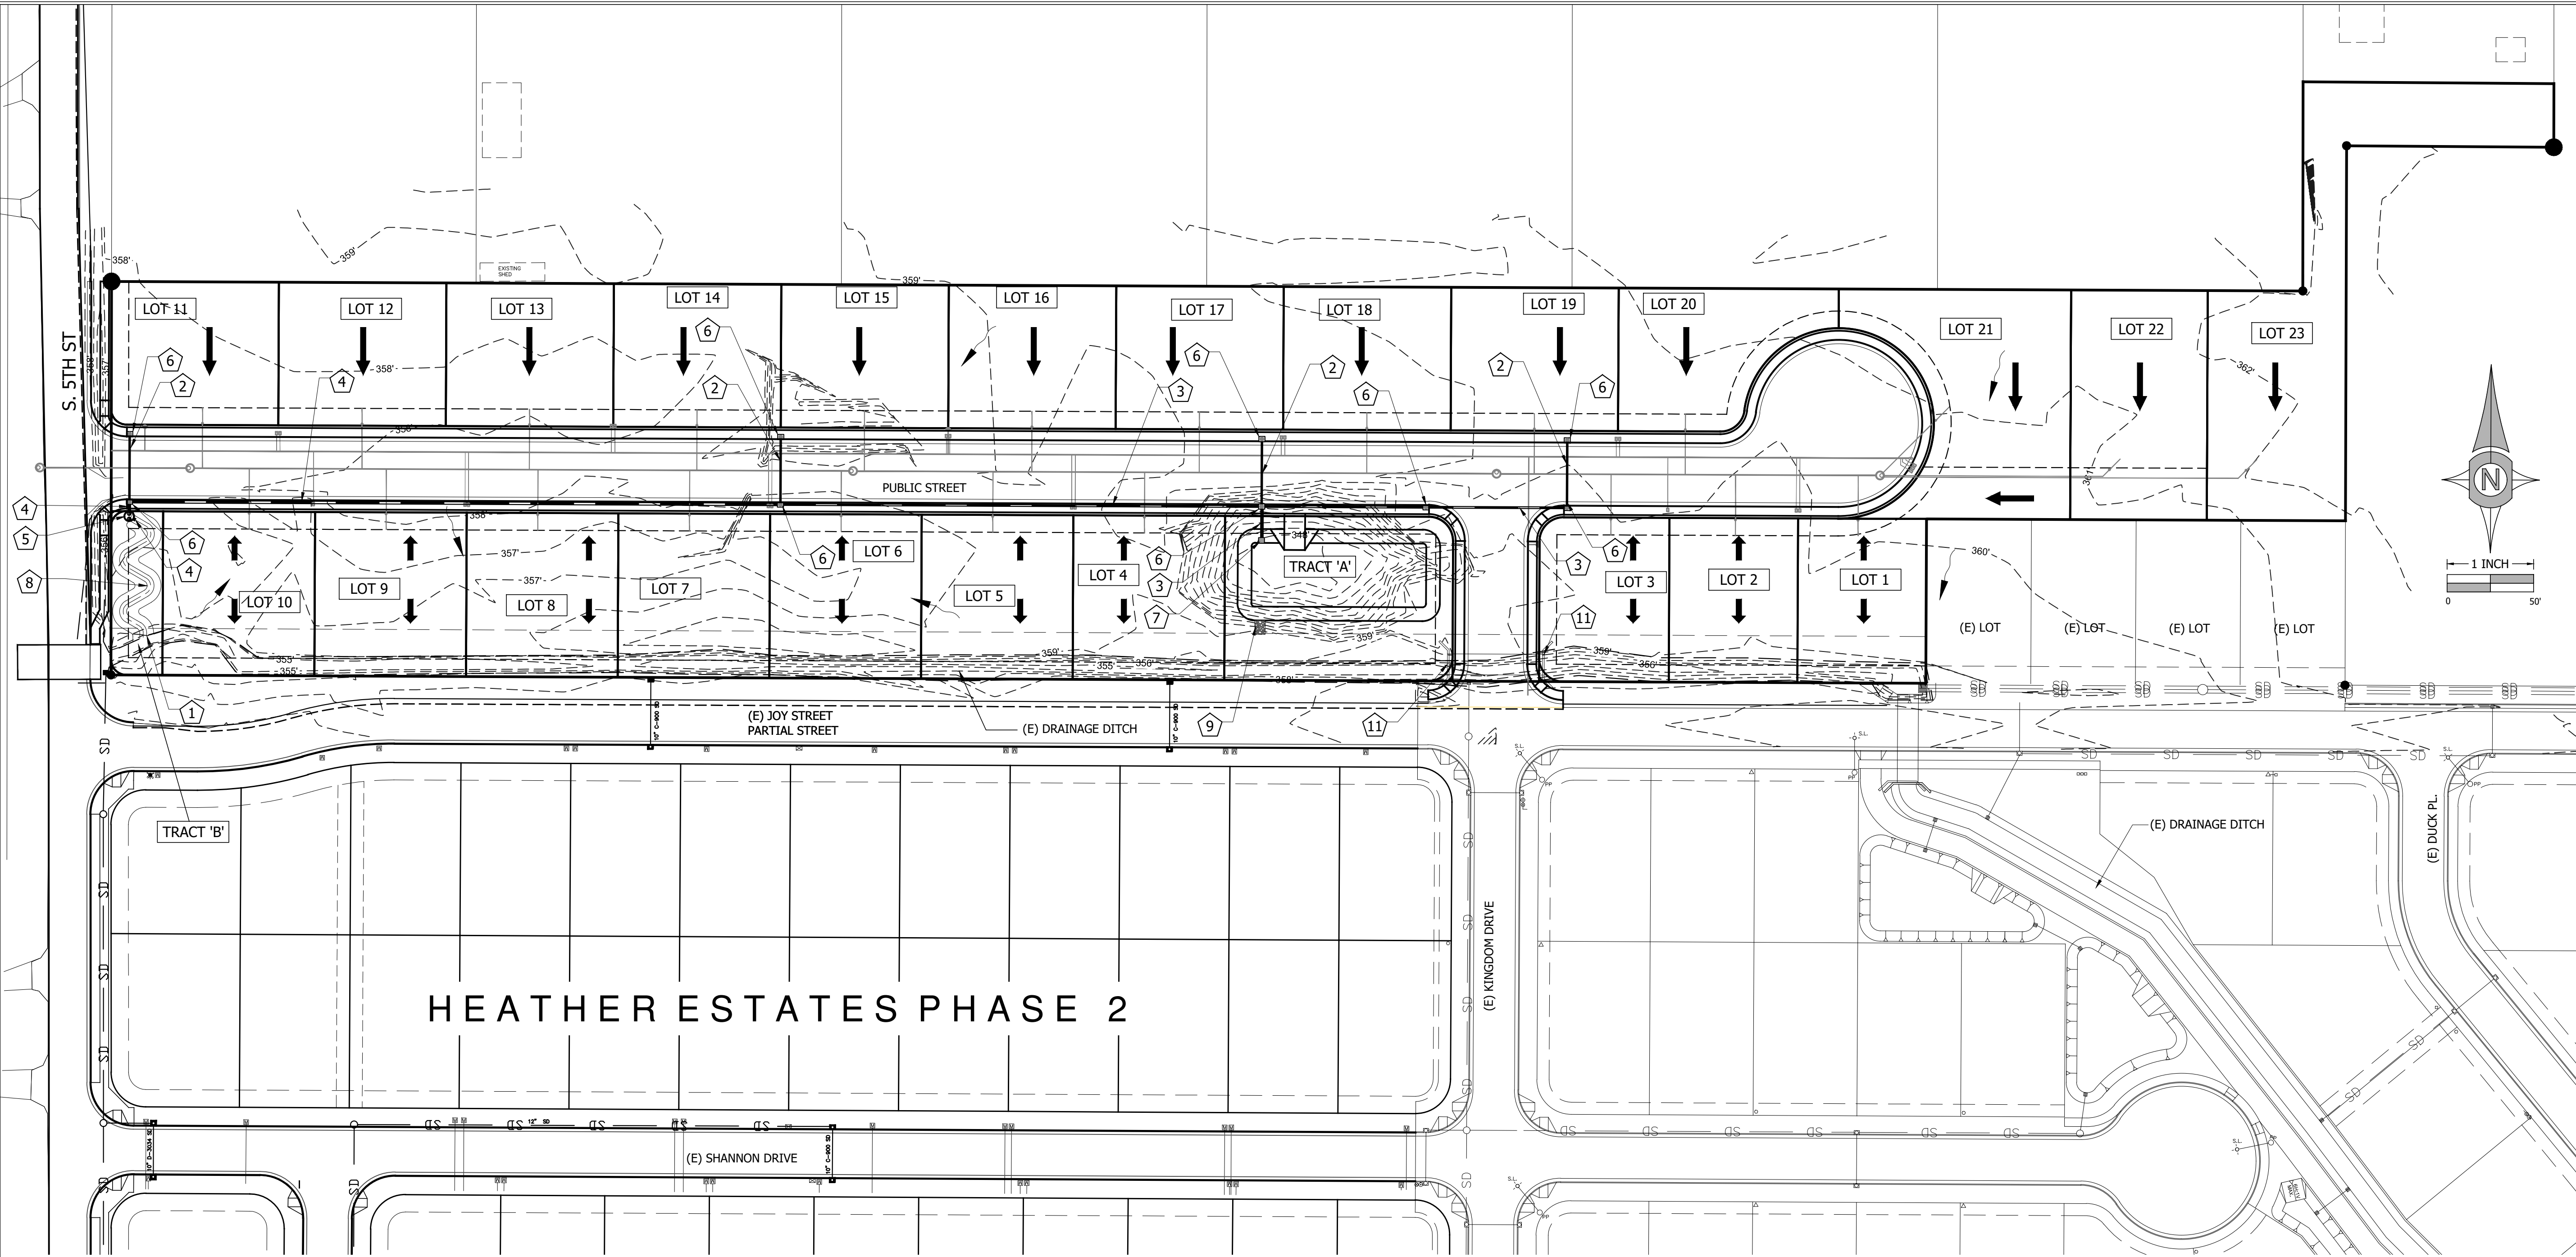

STORM DRAIN NOTES	
1	CONNECT TO EXISTING STORM DRAIN
2	INSTALL 10" STORM DRAIN PIPE
3	INSTALL 12" STORM DRAIN PIPE
4	INSTALL 15" STORM DRAIN PIPE
5	INSTALL 60" STORM DRAIN MANHOLE W/ FLOW CONTROL DEVICE
6	INSTALL STORM DRAIN CURB INLET
7	INSTALL STORM DRAIN DITCH INLET
8	CONSTRUCT WATER QUALITY SWALE
9	CONSTRUCT RIP-RAP OVERFLOW
10	CONSTRUCT DETENTIONS POND
11	INSTALL BOX CULVERT WITH WING WALLS

GRADING LEGEND
— 362 — - EXISTING SURFACE CONTOUR ELEVATION
~> - EXISTING SURFACE DRAIN DIRECTION
➡ - DESIGN SURFACE DRAIN DIRECTION

PLAN REVISIONS	DATE

Sheet **C4.0**

SCALE: SEE BARS SCALE

CLIENT:
FAMILY TREE REAL ESTATE, LLC
ATTN: MARK SCHNEIDER
370 W. JOY STREET
LEBANON, OR 97355
(541) 409-8774
huntbybrows@yahoo.com

UDELL ENGINEERING AND LAND SURVEYING, LLC
63 EAST ASH ST.
LEBANON, OREGON 97355
(541) 451-5125 PH.
(541) 451-1366 FAX

PRELIMINARY GRADING & DRAINAGE PLAN
CEDAR RIVER ESTATES SUBDIVISION
LEBANON, OREGON

DATE: AUGUST 12, 2022
PROJECT: 22-139 SCHNEIDER JOY ST
DRAWN BY: BSV, MLN
CHECKED BY: BSV

THIS MAP WAS PREPARED FOR PLANNING PURPOSES ONLY



- | | |
|-------|--------------------------------|
| (E) | — EXISTING |
| CONC | — CONCRETE |
| CO | — CLEAN OUT |
| CS | — COUNTY SURVEY |
| CB | — CATCH BASIN |
| FD | — FOUND |
| FL | — FIRE HYDRANT |
| FL | — FLOW LINE |
| IE | — INVERT ELEVATION (FLOW LINE) |
| IR | — IRON ROD |
| IP | — IRON PIPE |
| LP/PP | — POWER POLE WITH STREET LAMP |
| MH | — MANHOLE |
| OPC | — ORANGE PLASTIC CAP |
| PT | — PARTITION PLAT |
| PUE | — PUBLIC UTILITY EASEMENT |
| RFC | — RED PLASTIC CAP |
| R | — RADIIUS |
| R/W | — RIGHT-OF-WAY |
| SS | — SANITARY SEWER |
| SD | — STORM DRAIN |
| SF | — SQUARE FEET |
| TFC | — TOP FACE OF CURB |
| TOP | — TOP OF PIPE |
| W/ | — WITH |
| YPC | — YELLOW PLASTIC CAP |
| CNTRL | — CONTROL |

HERMANS
NO ADDRESS
MAP 12S-02W-23C
TAX LOT 4102
ZONE: Z-RM

TAX MAP: 12S-2W-23C

TAX MAP: 12S-2W-23C
TAX LOT: 4101

SITE ADDRESS: NO ADDRESS
LEBANON, OR 97355

PACIFIC NORTHWEST LAND CO. LLC

PACIFIC NORTHWEST LAND CO. LLC
C/O MARK W. VUKANOVICH
23125 SW BOONES FERRY ROAD
TUALATIN, OREGON 97062
(541) 350-1060

PAIST FAMILY LLC

PAIST FAMILY LLC
C/O PAIST JANET HERMANS MANAGER
13455 SE BEECH ST
MILWAUKIE OR 97222

CIVIL ENGINEER


UDELL ENGINEERING AND LAND SURVEYING, LLC
63 E. ASH STREET
LEBANON, OREGON 97355
(541) 451-5125

SURVEYOR

UDELL ENGINEERING AND LAND SURVEYING, LLC
63 E. ASH STREET
LEBANON, OREGON 97355
(541) 451-5125

LAND USE PLANNER

UDELL ENGINEERING AND LAND SURVEYING, LLC
63 E. ASH STREET
LEBANON, OREGON 97355
(541) 451-5125

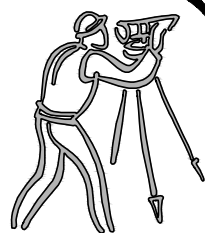

CLIENT:

PACIFIC NORTHWEST LAND CO., LLC
C/O MARK W. VUKANOVICH
4931 SW 76th AVE. PMB 360
PORTLAND, OREGON 97225
(541) 350-1060

UDELL ENGINEERING

LAND SURVEYING, LLC

63 EAST ASH ST.
LEBANON, OREGON 97036

LEBANON, OREGON 97355

ANON, OREGON 9/355
(541) 451-5125 PH.
(541) 451-1366 FAX

TAX LOT 4101

LEBANON, OREGON

DATE: FEBRUARY 22, 2024

PROJECT:
3-129 PACIFIC NW 1 AND

DRAWN BY:

CHECKED BY:


THIS MAP WAS
PREPARED FOR
PLANNING
PURPOSES ONLY
NOT FOR
CONSTRUCTION

PLAN REVISIONS	DATE

SCALE: SEE BARSCALE

C1.0


SCALE: SEE BARSCALE

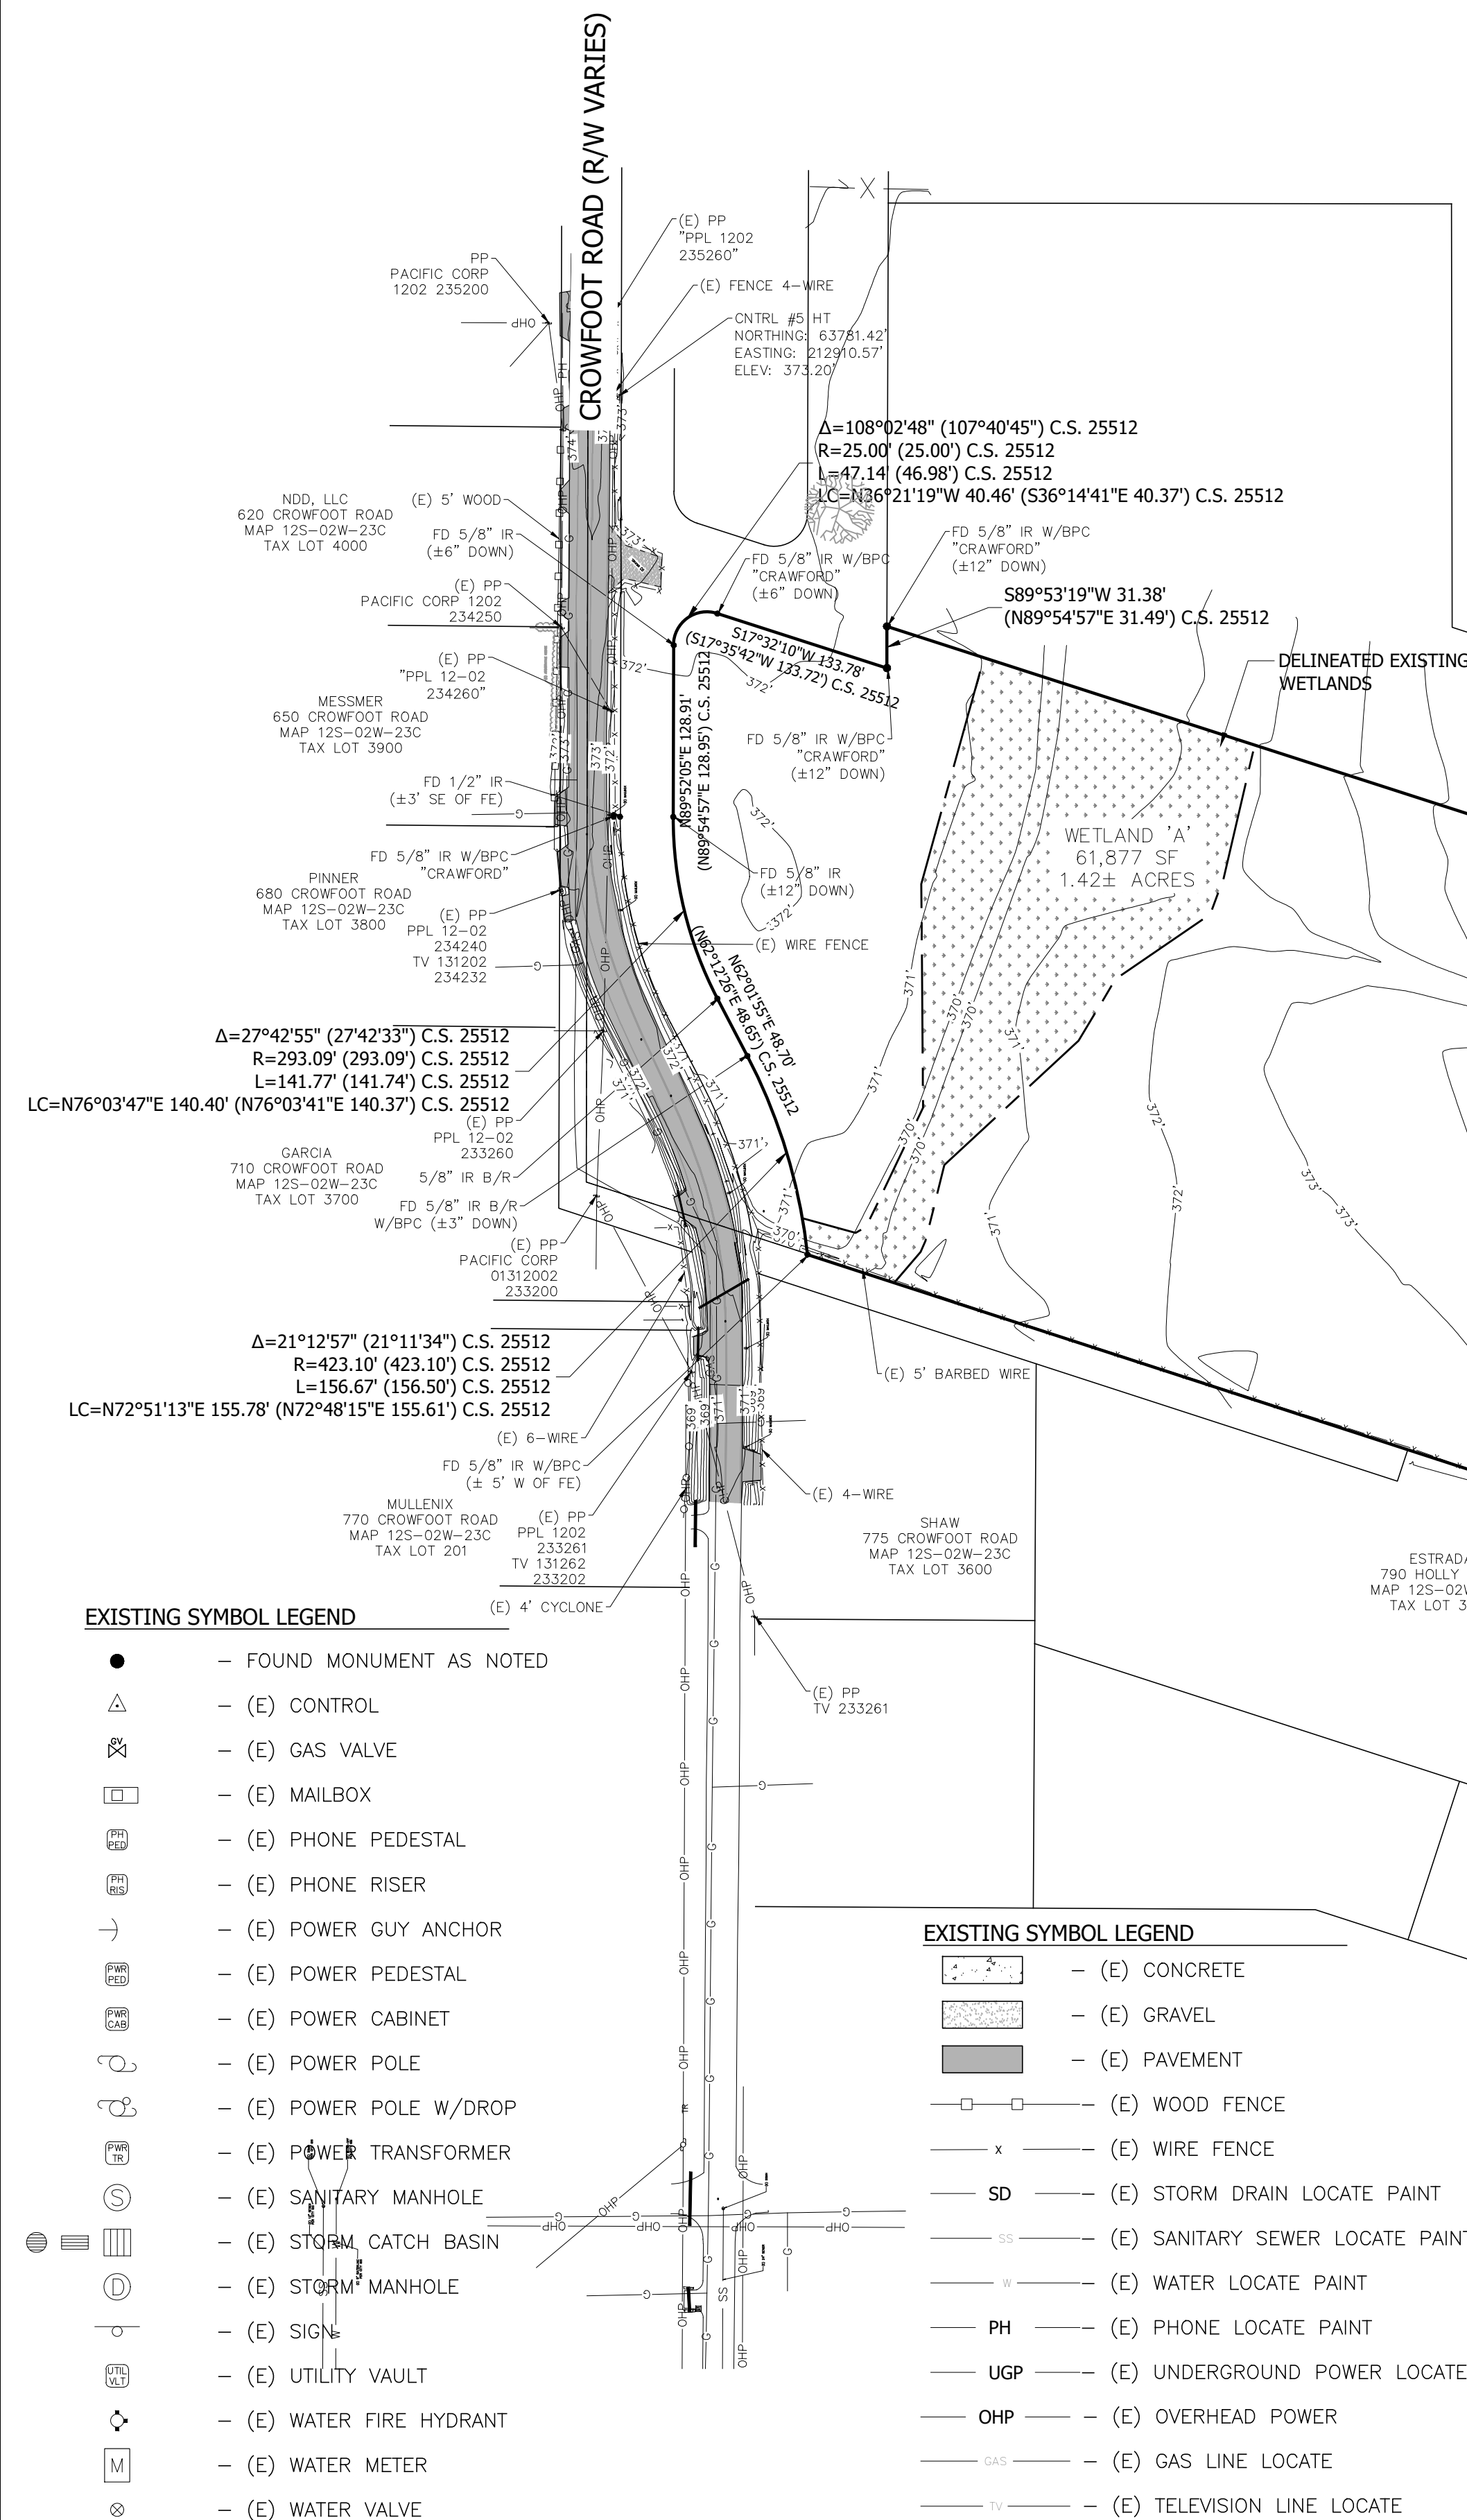

PROJECT VERTICAL DATUM -- NAVD 88

ALL ELEVATIONS ARE SHOWN ON THE VERTICAL DATUM OF NAVD 88. GPS WAS USED ON THE OREGON REAL-TIME GNSS NETWORK WITH REAL-TIME KINEMATIC CORRECTIONS, OREGON COORDINATE REFERENCE SYSTEM (OCRS) SALEM-ZONE WAS THE COORDINATE SYSTEM USED. ELEVATION WAS CONFIRMED BY CHECKING IN TO LINN COUNTY GPS CONTROL POINT 9313 LOCATED ON CROWFOOT ROAD. CONTRACTOR IS TO NOTIFY ENGINEER/SURVEYOR TWO WORKING DAYS PRIOR TO DISTURBING EXISTING SURVEY MONUMENT(S). SURVEYOR IS TO RESTORE PER COUNTY SURVEYOR REQUIREMENTS AND ORS 209.150.

THE LOCATION AND DESCRIPTIONS OF EXISTING UTILITIES SHOWN ON THE DRAWINGS ARE COMPILED FROM AVAILABLE RECORDS AND/OR FIELD SURVEYS. THE ENGINEER OR UTILITY COMPANIES DO NOT GUARANTEE THE ACCURACY OR THE COMPLETENESS OF SUCH RECORDS. CONTRACTOR SHALL FIELD VERIFY LOCATIONS OF ALL EXISTING UTILITIES PRIOR TO CONSTRUCTION.

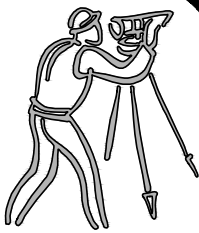

CLIENT:
PACIFIC NORTHWEST LAND CO., LLC
C/O MARK W. VUKANOVICH
4931 SW 76th AVE. PMB 360
PORTLAND, OREGON 97225
(541) 350-1060

UDELL ENGINEERING
AND
LAND SURVEYING, LLC
63 EAST ASH ST.
LEBANON, OREGON 97355
(541) 451-5125 PH.
(541) 451-1366 FAX

TENTATIVE PLAT
TAX MAP 12S-2W-23C
TAX LOT 4101
LEBANON, OREGON


DATE:
FEBRUARY 22, 2024
PROJECT:
TAX MAP 12S-2W-23C
DRAWN BY:
MLM
CHECKED BY:
BSV

THIS MAP WAS
PREPARED FOR
PLANNING
PURPOSES ONLY
NOT FOR
CONSTRUCTION

Sheet
C2.0
SCALE: SEE BARS SCALE



FIRE ACCESS NOTE

A DEED COVENANT WILL BE RECORDED WITH THE FINAL PLAT THAT REQUIRES LOTS 53, 54, 55, 56, 80, 81, 82, 83, 102, 103, 104 AND 105 TO BE DEVELOPED WITH A 13R FIRE SPRINKLER SYSTEM IF A FIRE TRUCK TURNAROUND HAS NOT BEEN PROVIDED FOR THE DEAD-END PUBLIC STREETS PRIOR TO BUILDING PERMIT ISSUANCE FOR SAID LOTS.

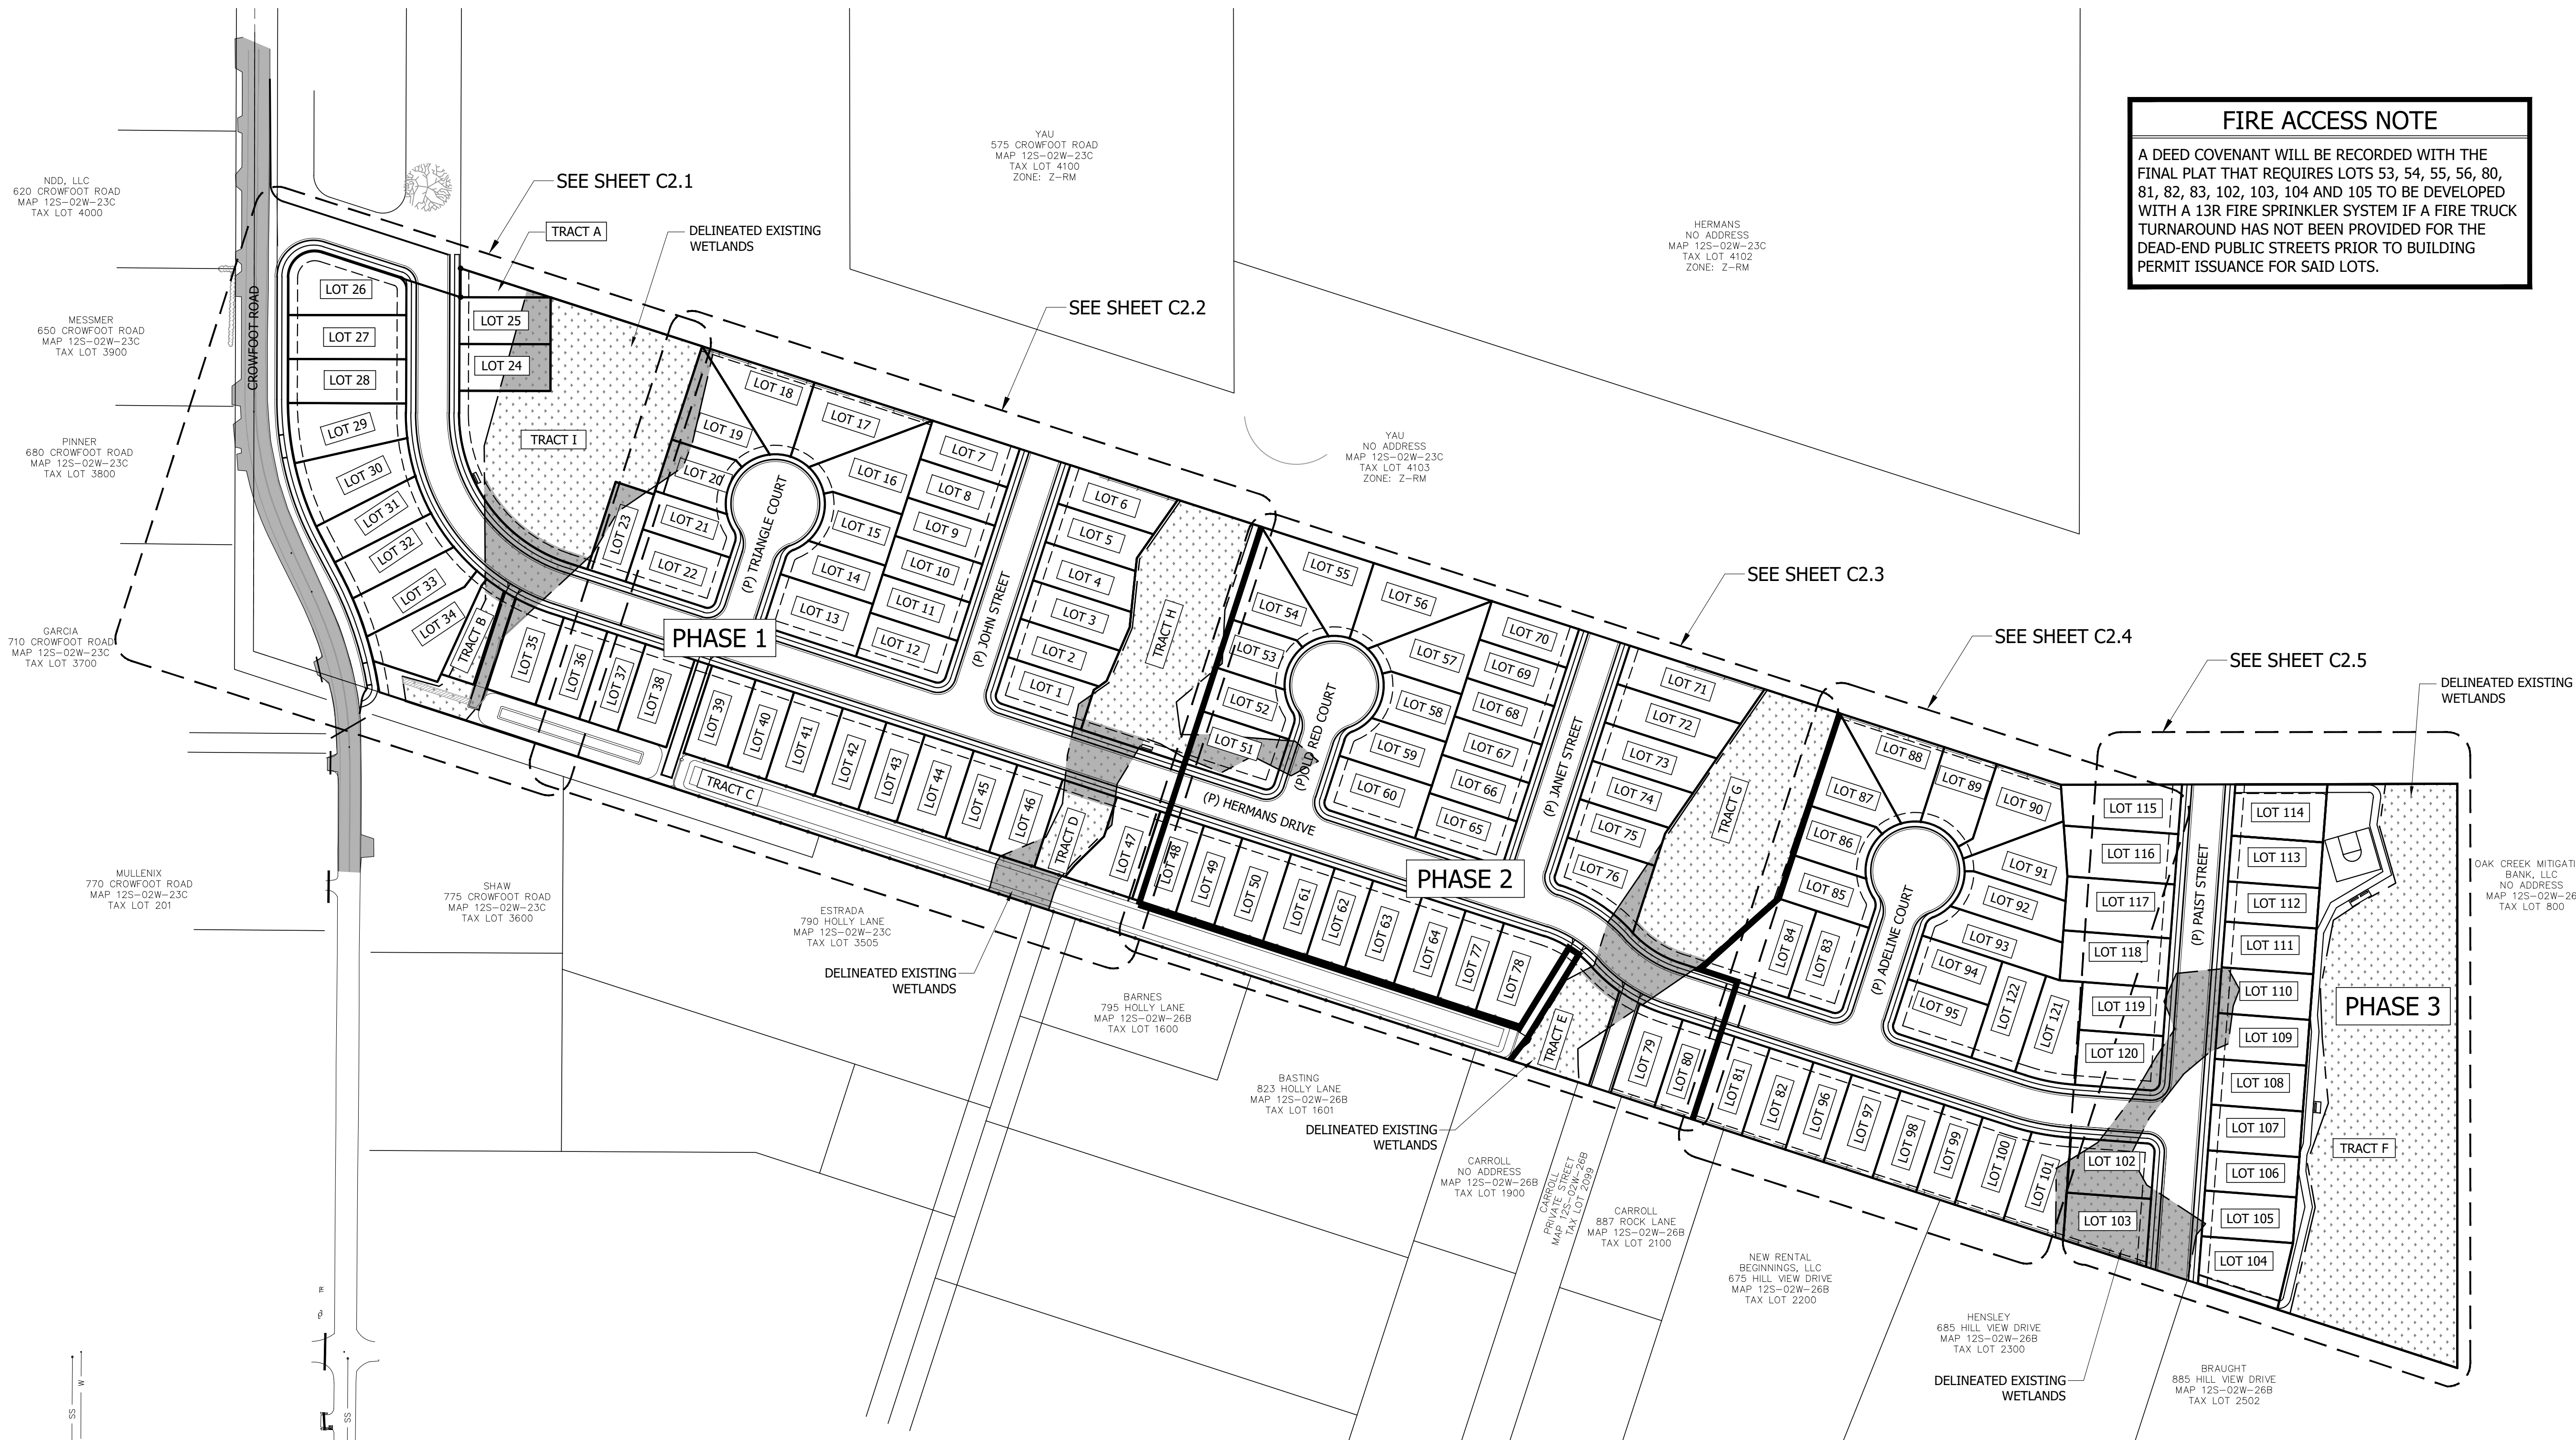



PROJECT AREA SUMMARY

GROSS LAND AREA:	26.74± ACRES
TRACT A - SIGNAGE/LANDSCAPE:	0.04± ACRES
TRACT B - OPEN SPACE W/PRESERVED WETLANDS:	0.08± ACRES
TRACT C - STORMWATER TREATMENT & MAINTENANCE ACCESS:	1.30± ACRES
TRACT D - OPEN SPACE W/PRESERVED WETLANDS:	0.12± ACRES
TRACT E - OPEN SPACE W/PRESERVED WETLANDS:	0.20± ACRES
TRACT F - OPEN SPACE W/PRESERVED WETLANDS:	2.30± ACRES
TRACT G - OPEN SPACE W/PRESERVED WETLANDS:	0.82± ACRES
TRACT H - OPEN SPACE W/PRESERVED WETLANDS:	0.68± ACRES
TRACT I - OPEN SPACE W/PRESERVED WETLANDS:	1.01± ACRES
RIGHT-OF-WAY DEDICATION:	5.42± ACRES
NET LAND AREA:	14.77± ACRES

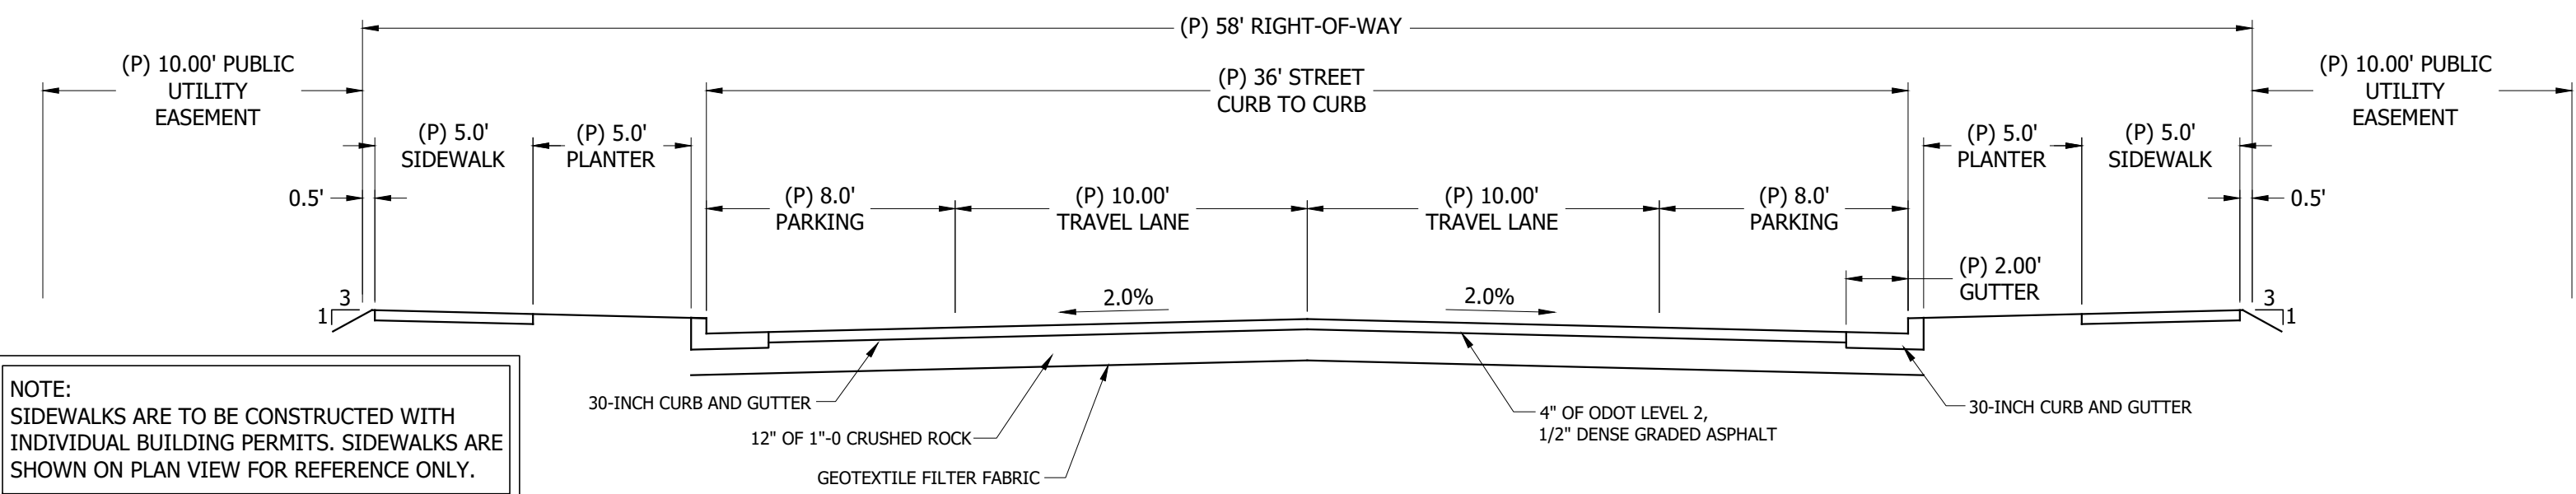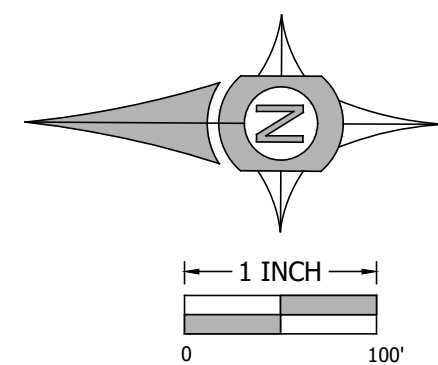

NOTE:
SIDEWALKS ARE TO BE CONSTRUCTED WITH INDIVIDUAL BUILDING PERMITS. SIDEWALKS ARE SHOWN ON PLAN VIEW FOR REFERENCE ONLY.

1
C2.0
TYPICAL STREET SECTION
NO SCALE

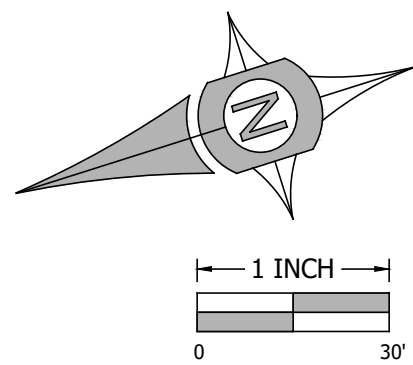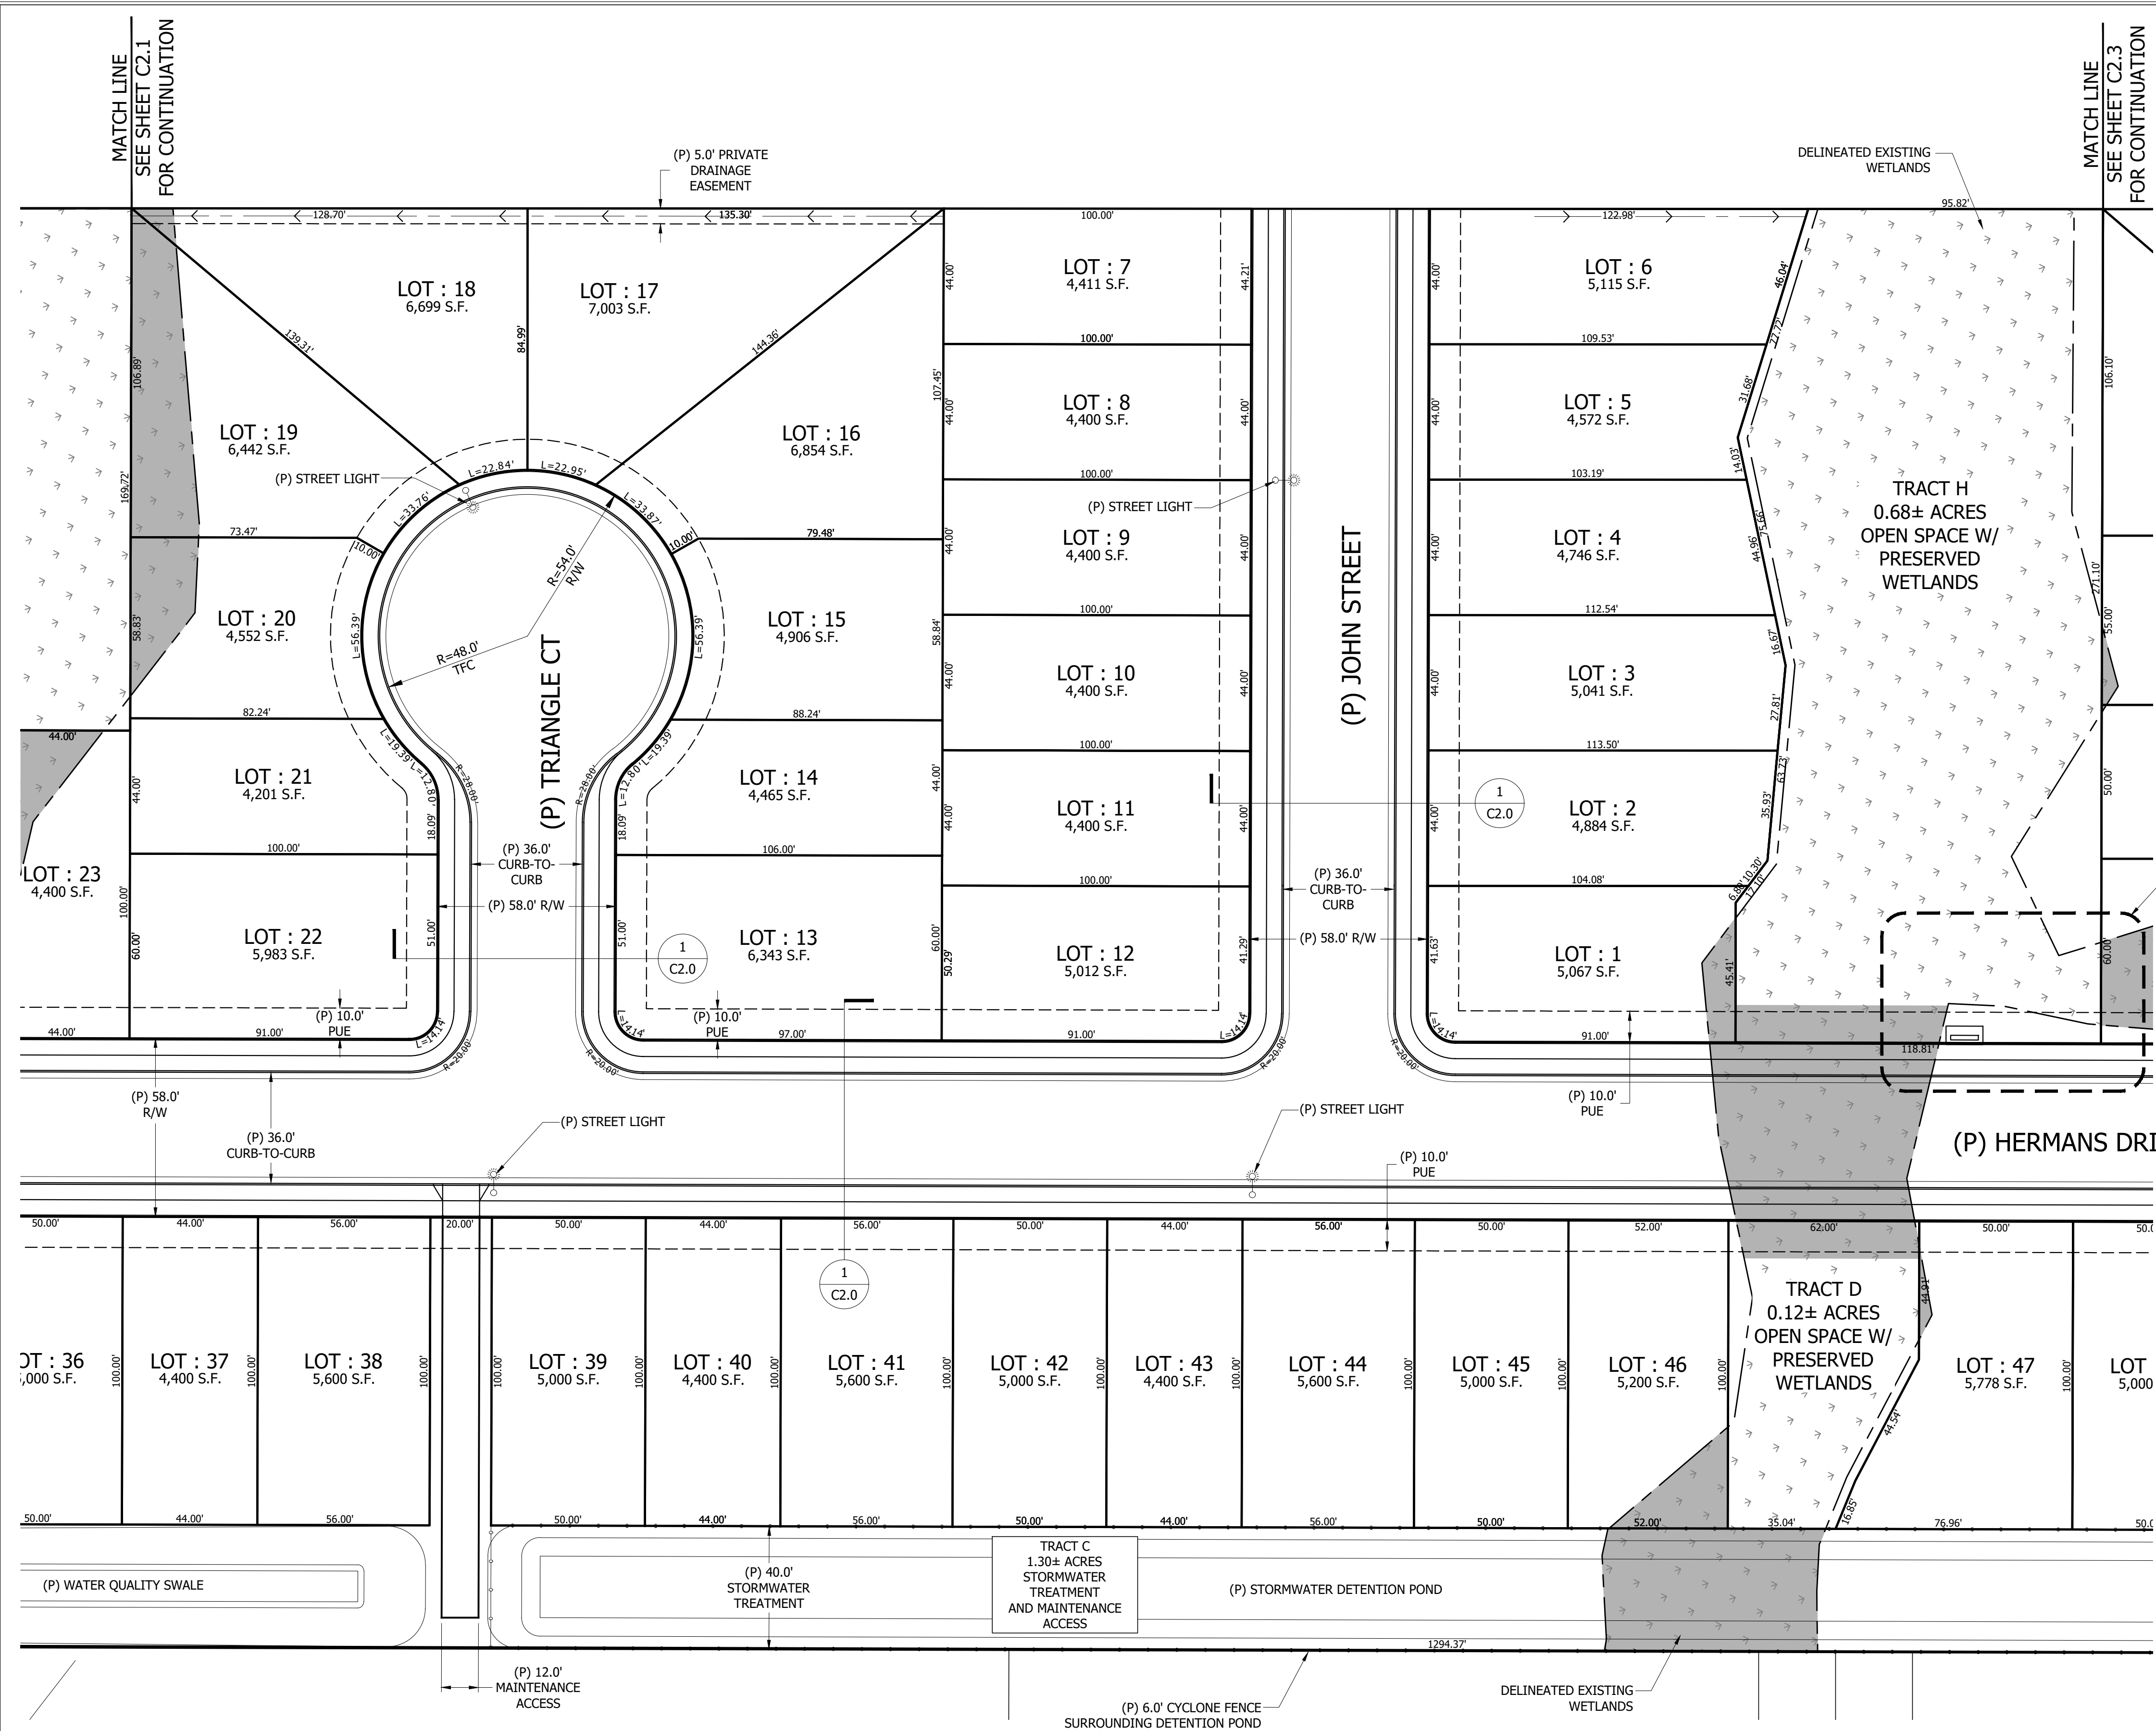

PLAN REVISIONS	DATE

Sheet **C2.2**

SCALE: SEE BARSCALE



DATE: FEBRUARY 22, 2024
PROJECT: 12S-2W-23C TAX LOT 4101
DRAWN BY: MUM
CHECKED BY: RSJ

ENLARGED TENTATIVE PLAT
TAX MAP 12S-2W-23C
TAX LOT 4101
LEBANON, OREGON

UDELL ENGINEERING AND LAND SURVEYING, LLC
63 EAST ASH ST.
LEBANON, OREGON 97355
(541) 451-5125 PH.
(541) 451-1366 FAX

CLIENT:
PACIFIC NORTHWEST LAND CO., LLC
C/O MARK W. VUKANOVICH
4931 SW 76th AVE. PMB 360
PORTLAND, OREGON 97225
(541) 350-1060

THIS MAP WAS
PREPARED FOR
PLANNING
PURPOSES ONLY
NOT FOR
CONSTRUCTION

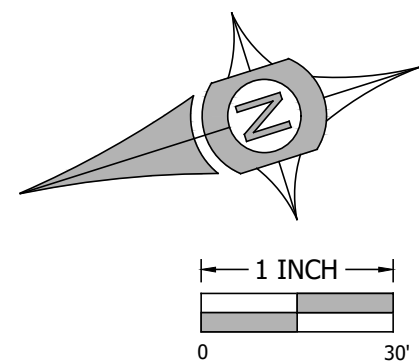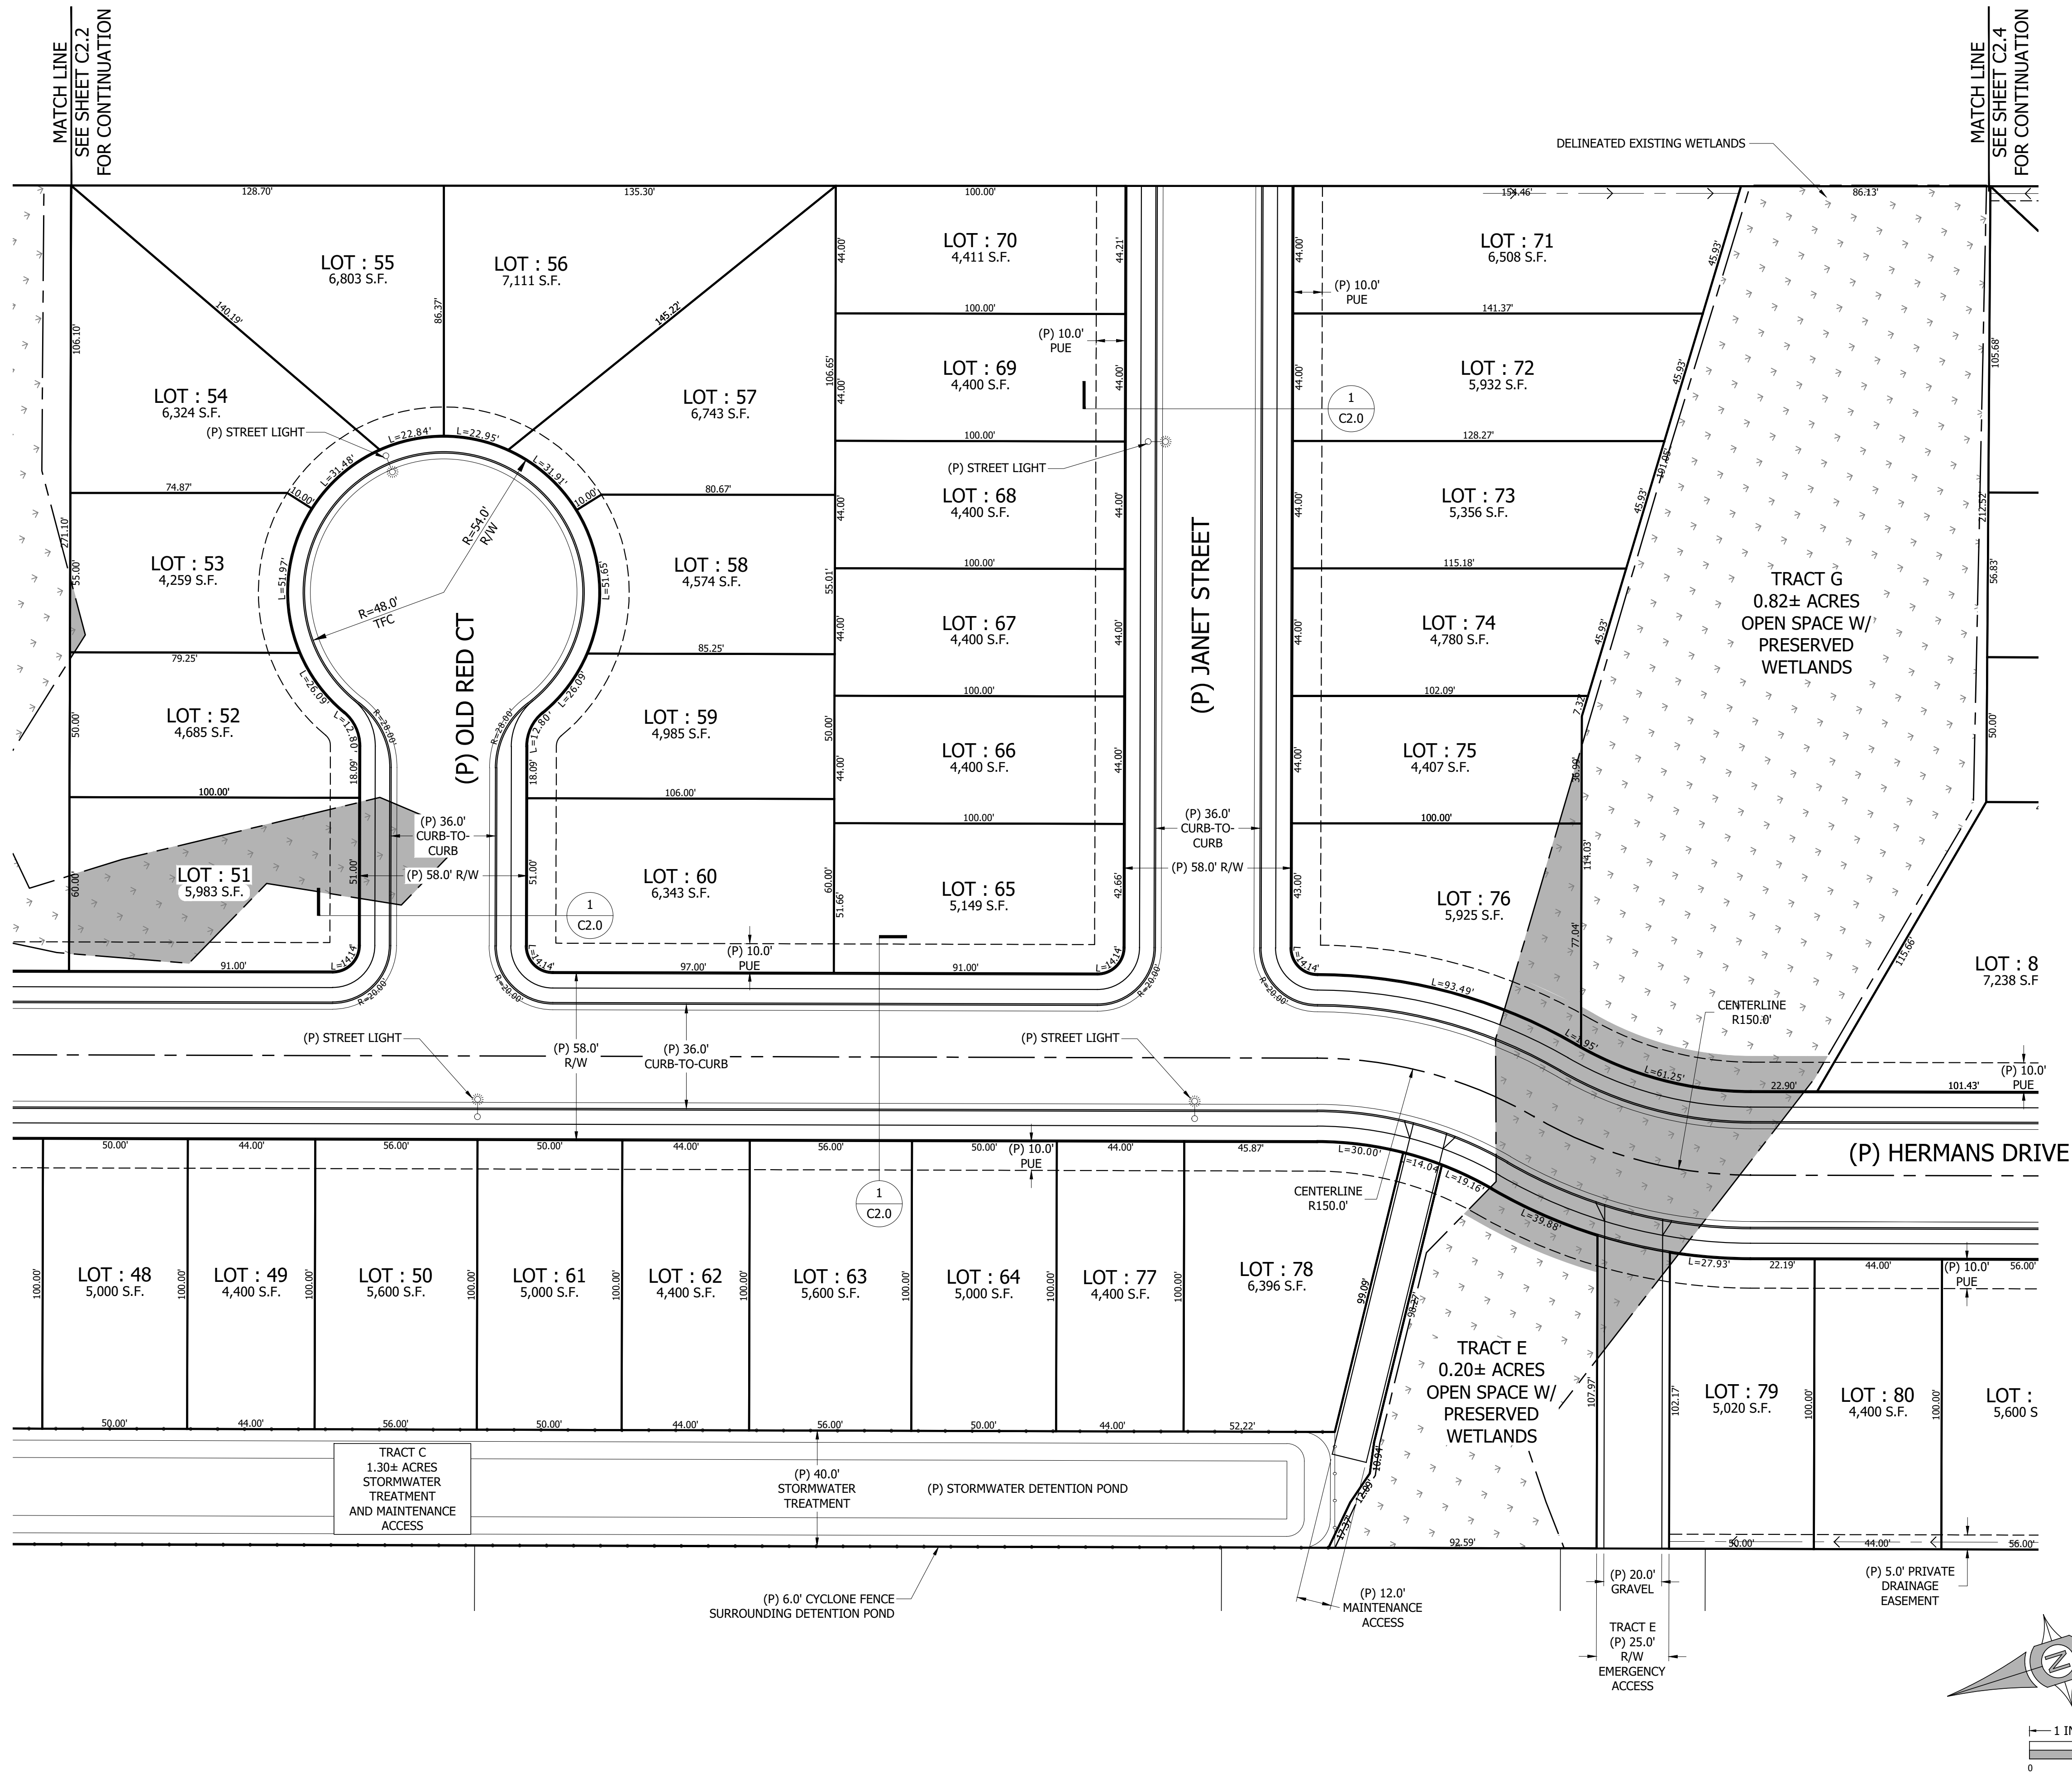

CLIENT:
PACIFIC NORTHWEST LAND CO., LLC
C/O MARK W. VUKANOVICH
4931 SW 76th Ave. PMB 360
PORTLAND, OREGON 97225
(541) 350-1060

UDELL ENGINEERING
AND
LAND SURVEYING, LLC
63 EAST ASH ST.
LEBANON, OREGON 97355
(541) 451-5125 PH.
(541) 451-1366 FAX


ENLARGED TENTATIVE PLAT
TAX MAP 12S-2W-23C
TAX LOT 4101
LEBANON, OREGON

DATE: FEBRUARY 22, 2024
PROJECT: 2023 PACIFIC NW LAND GROWTH RD
DRAWN BY: MUM
CHECKED BY: BSV

THIS MAP WAS
PREPARED FOR
PLANNING
PURPOSES ONLY
NOT FOR
CONSTRUCTION

PLAN REVISIONS	DATE

Sheet **C2.3**
SCALE: SEE BARSCALE

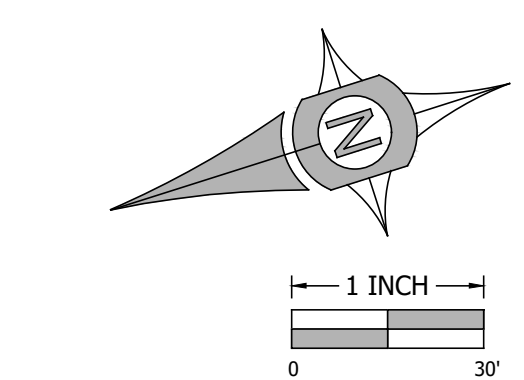

PLAN REVISIONS	DATE

THIS MAP WAS
PREPARED FOR
PLANNING
PURPOSES ONLY
NOT FOR
CONSTRUCTION

Sheet **C2.4**


SCALE: SEE BARSCALE

ENLARGED TENTATIVE PLAT
**TAX MAP 12S-2W-23C
TAX LOT 4101
LEBANON, OREGON**

**UDELL ENGINEERING
AND
LAND SURVEYING, LLC**
63 EAST ASH ST.
LEBANON, OREGON 97355
(541) 451-5125 PH.
(541) 451-1366 FAX

CLIENT:
PACIFIC NORTHWEST LAND CO., LLC
C/O MARK W. VUKANOVICH
4931 SW 76th AVE. PMB 360
PORTLAND, OREGON 97225
(541) 350-1060

DATE: FEBRUARY 22, 2024
PROJECT: 2024 PACIFIC NW LAND
CROWFOOT RD
DRAWN BY: MUM
CHECKED BY: BSV

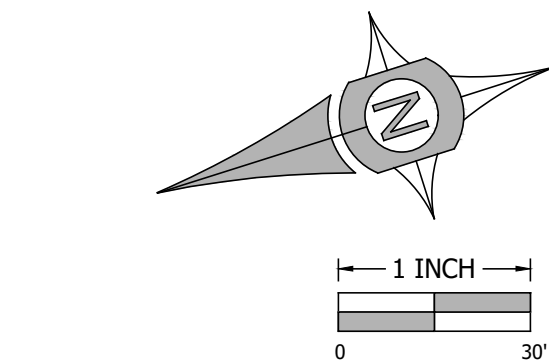

PLAN REVISIONS	DATE

THIS MAP WAS
PREPARED FOR
PLANNING
PURPOSES ONLY
NOT FOR
CONSTRUCTION

Sheet **C2.5**

SCALE: SEE BARSCALE

ENLARGED TENTATIVE PLAT


TAX MAP 12S-2W-23C
TAX LOT 4101
LEBANON, OREGON



UDELL ENGINEERING
AND
LAND SURVEYING, LLC

63 EAST ASH ST.
LEBANON, OREGON 97355
(541) 451-5125 PH.
(541) 451-1366 FAX

CLIENT:

PACIFIC NORTHWEST LAND CO., LLC
C/O MARK W. VUKANOVICH
4931 SW 76th AVE. PMB 360
PORTLAND, OREGON 97225
(541) 350-1060

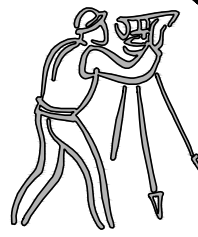

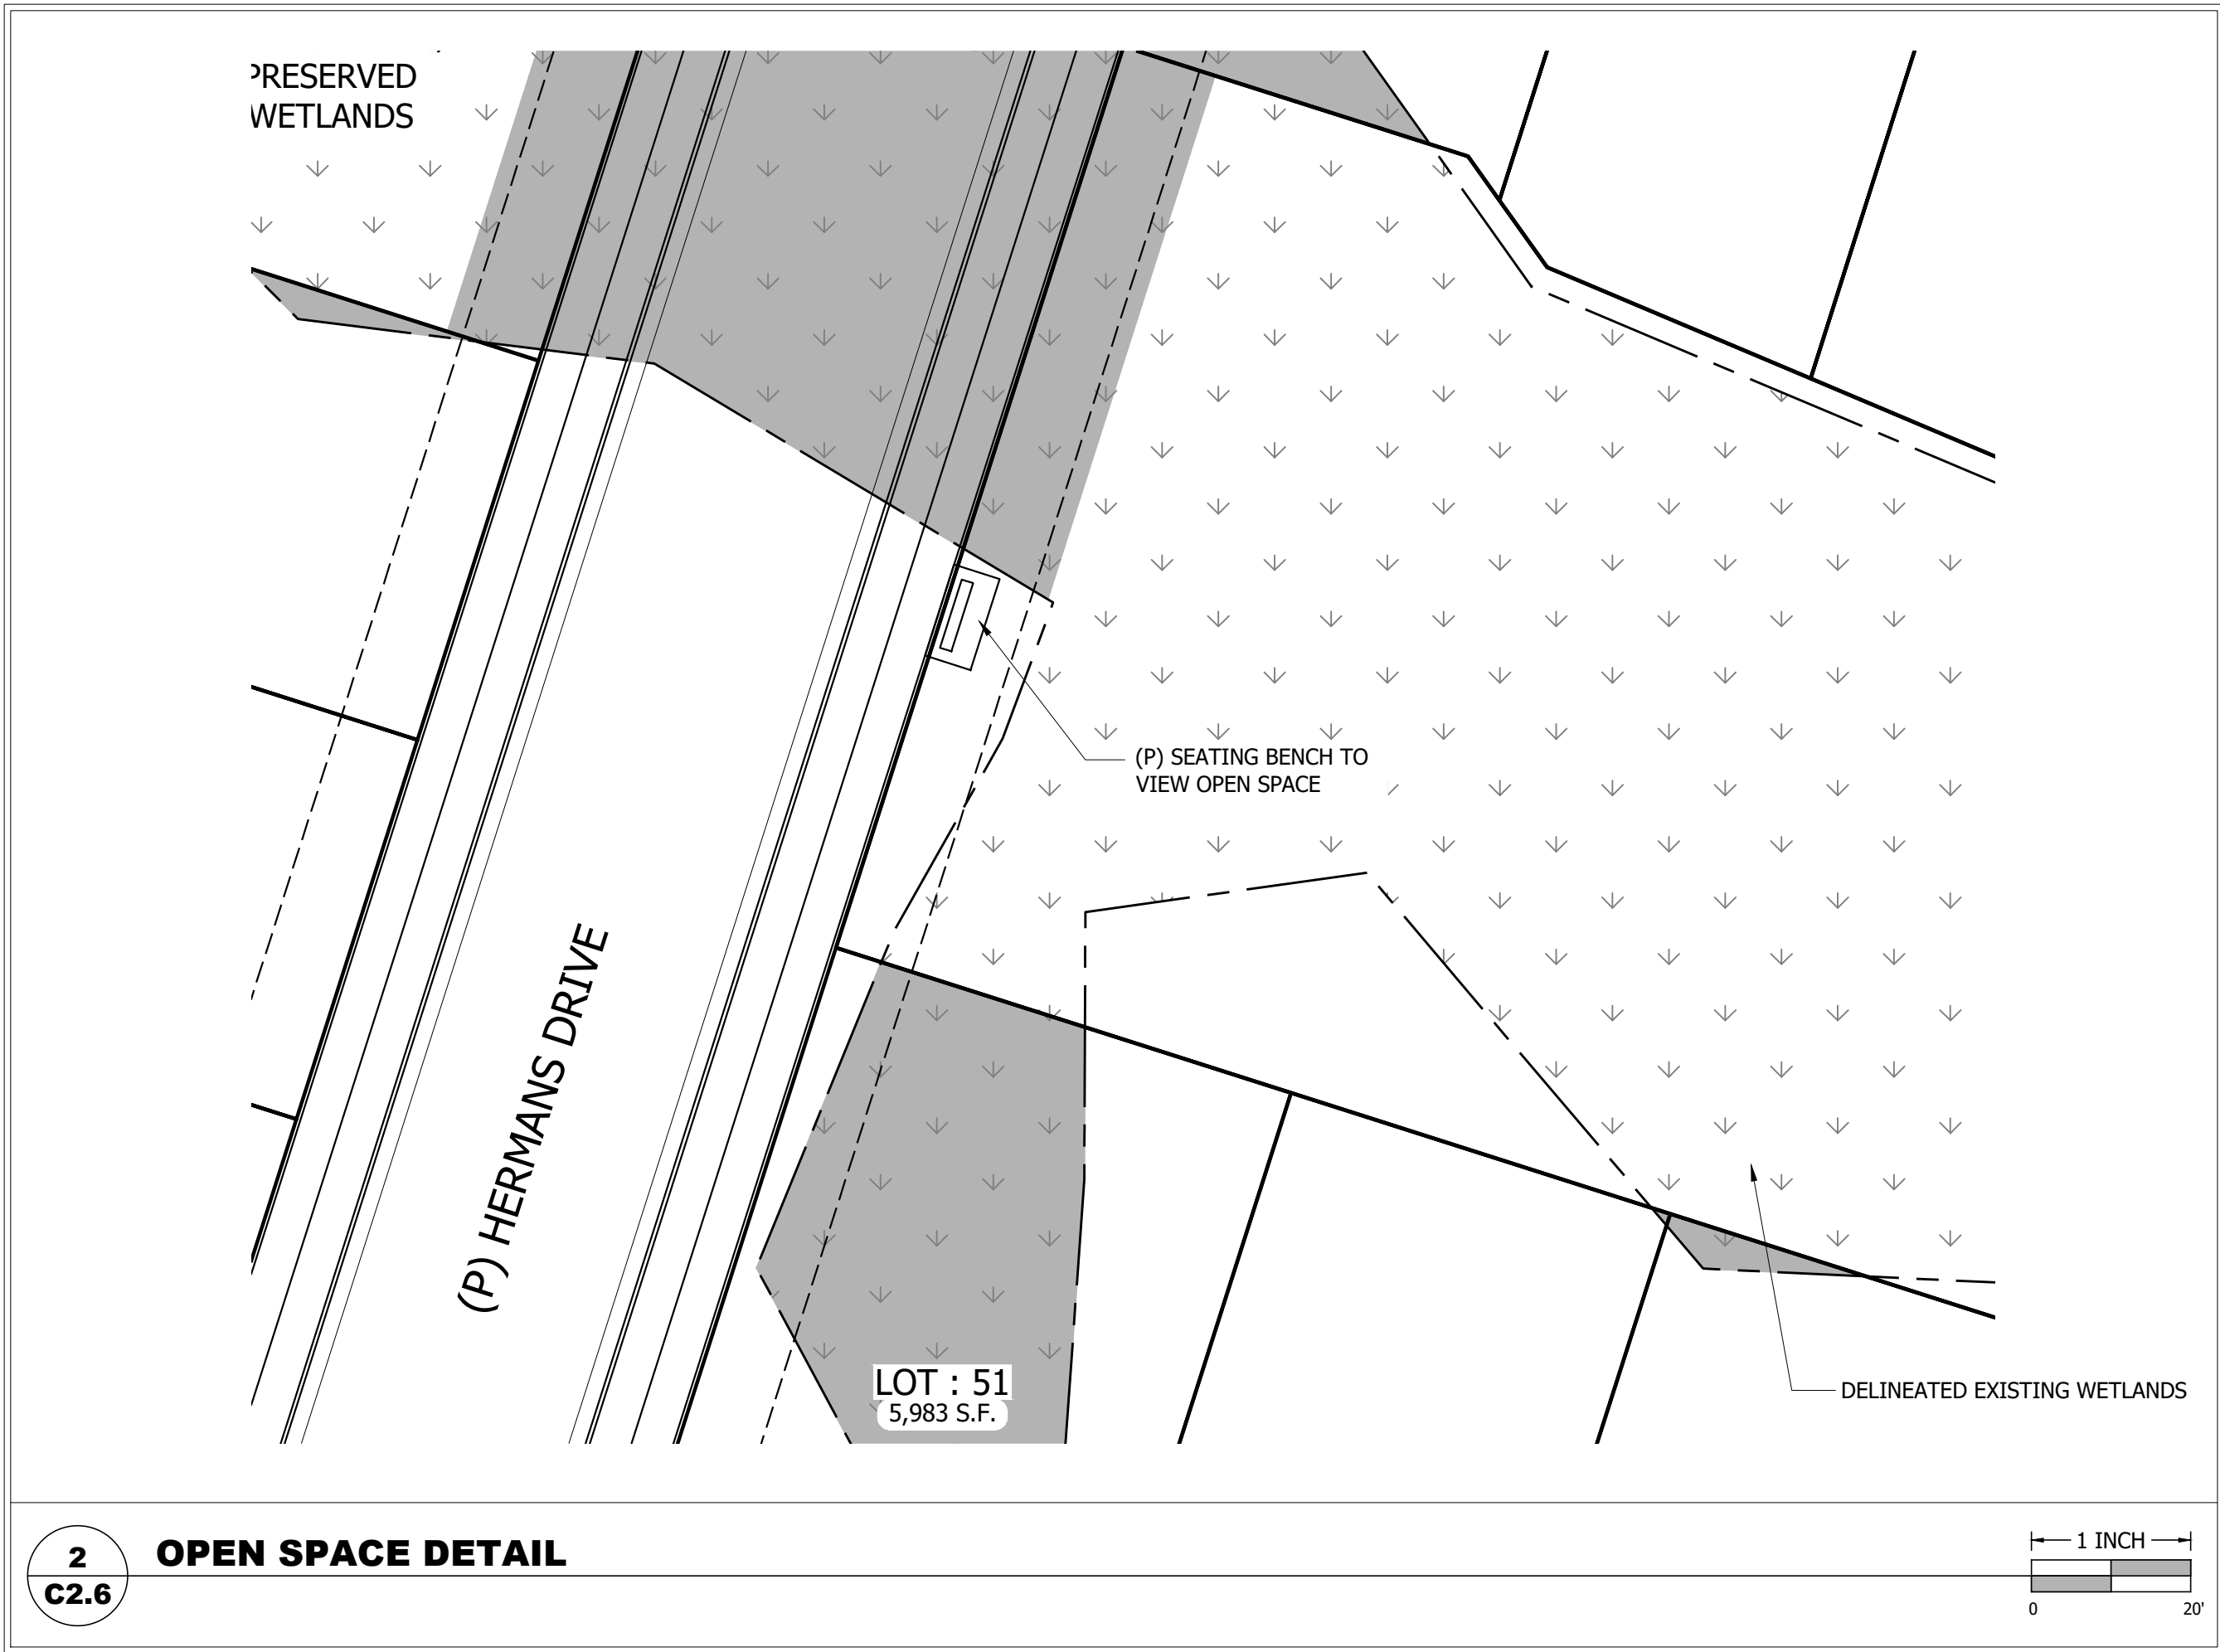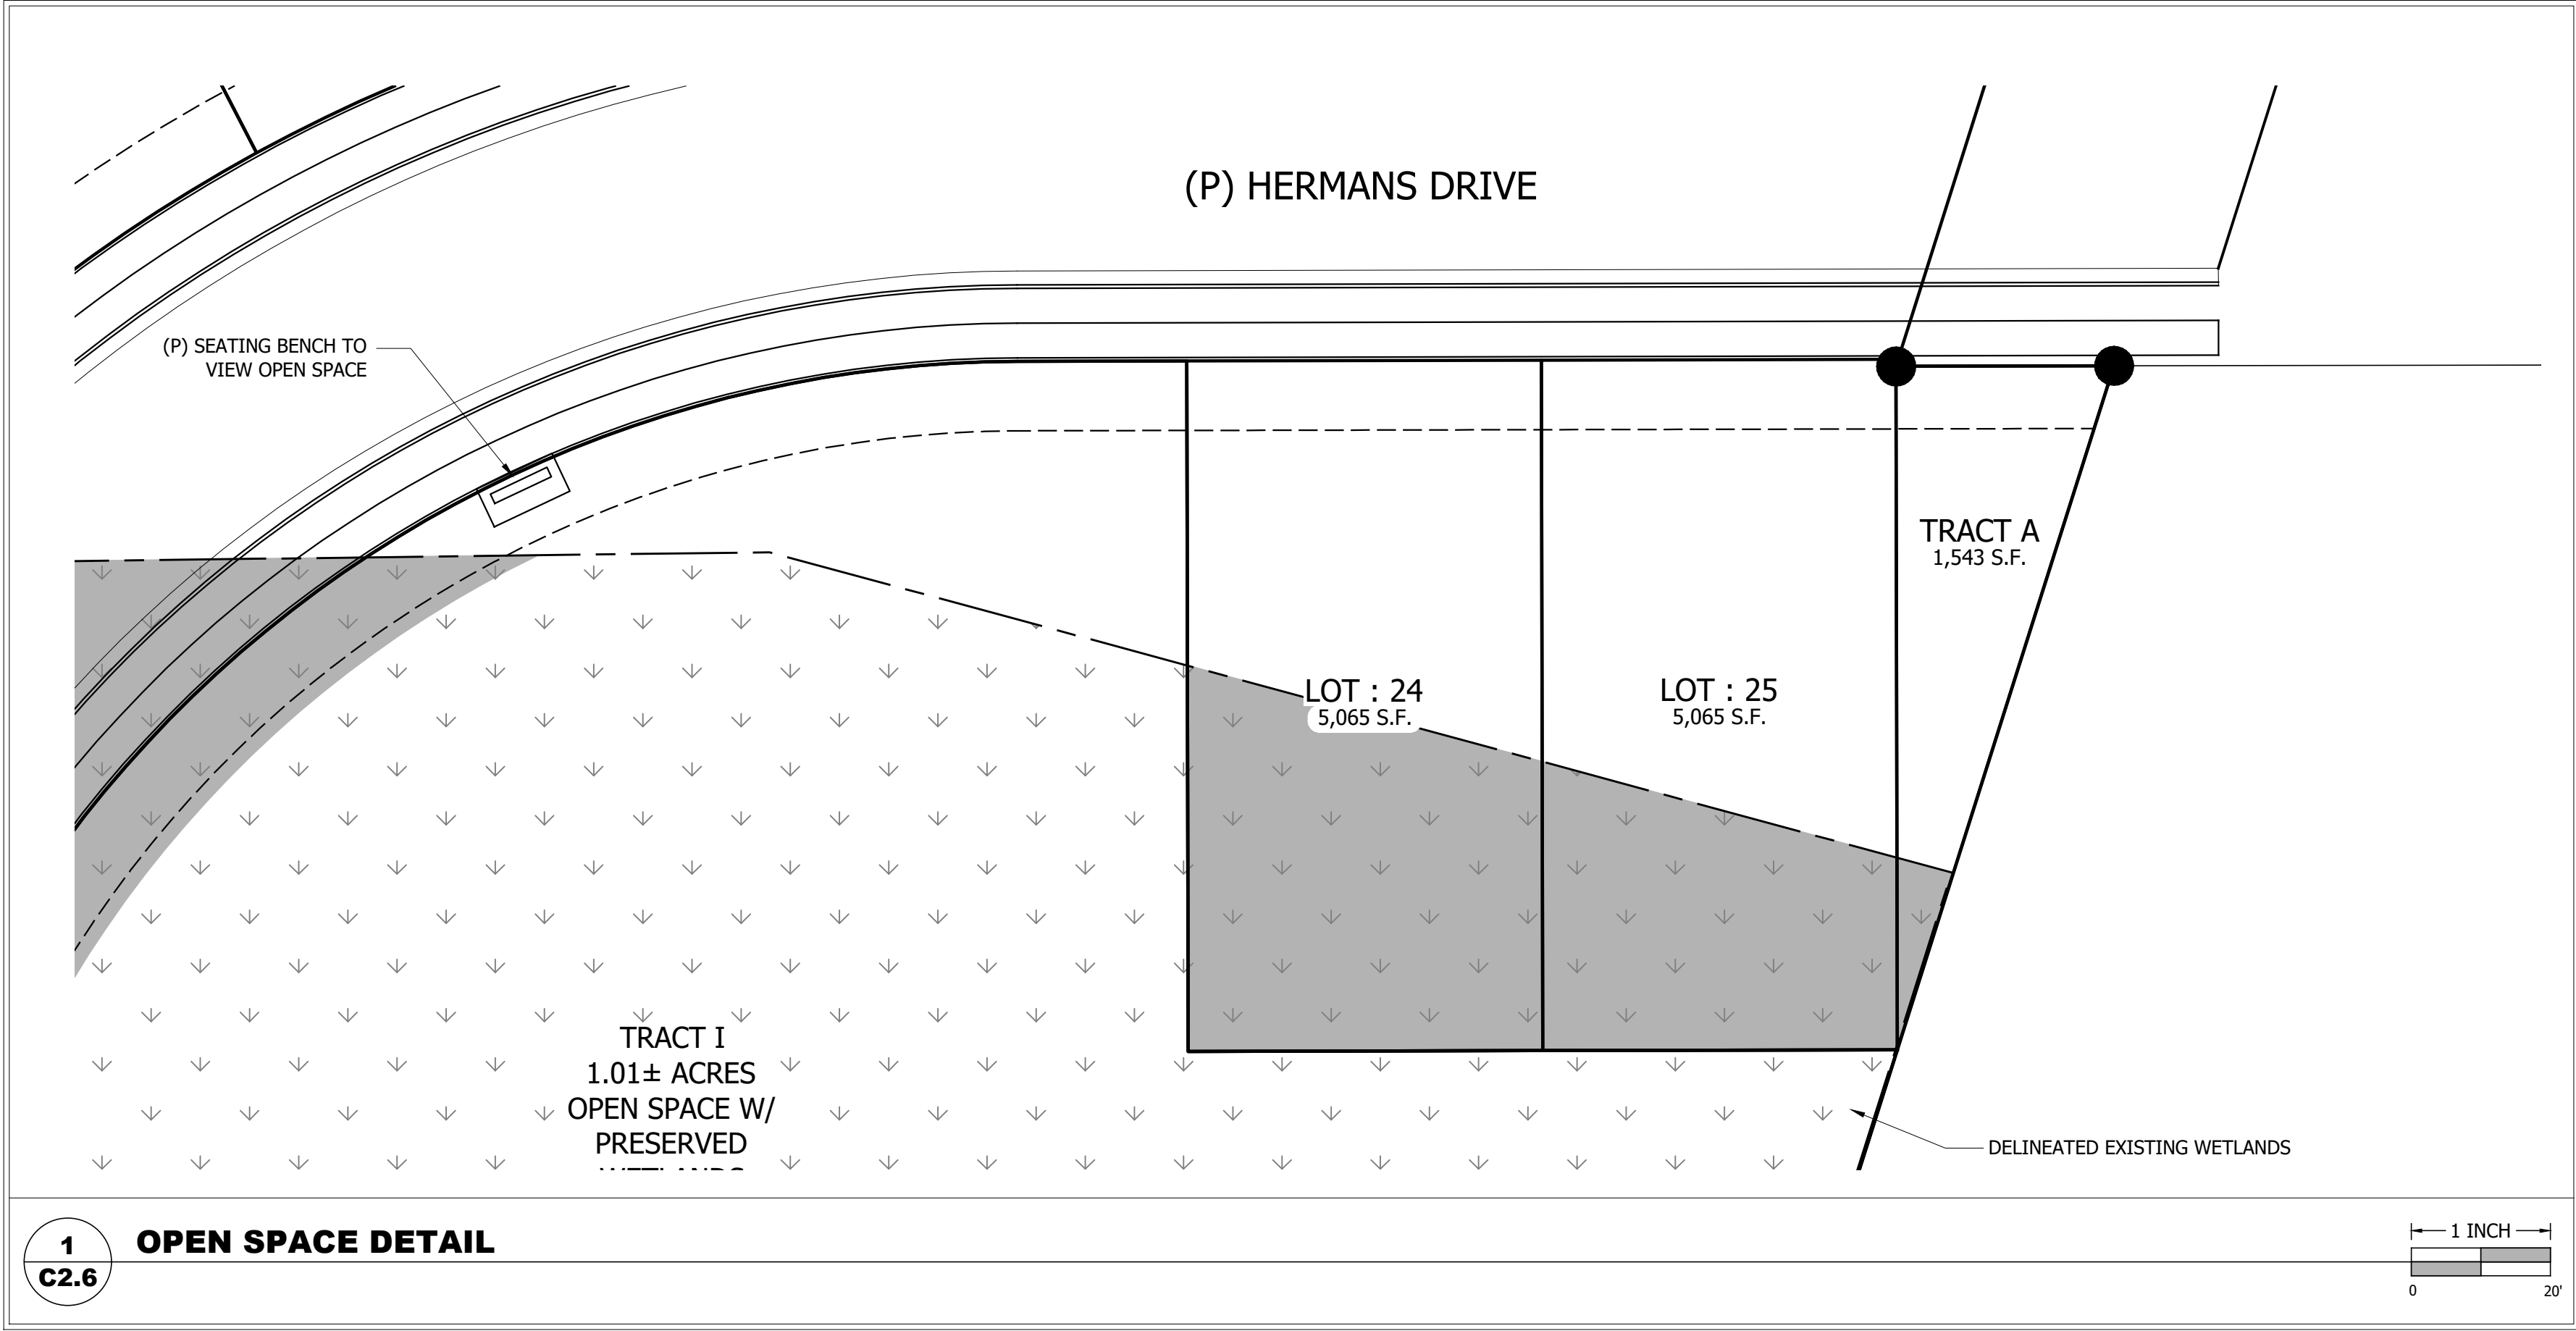

CLIENT:
PACIFIC NORTHWEST LAND CO., LLC
C/O MARK W. VUKANOVICH
4931 SW 76th AVE. PMB 360
PORTLAND, OREGON 97225
(541) 350-1060

**UDELL ENGINEERING
AND
LAND SURVEYING, LLC**
63 EAST ASH ST.
LEBANON, OREGON 97355
(541) 451-5125 PH.
(541) 451-1366 FAX

OPEN SPACE BLOW-UP



**TAX MAP 12S-2W-23C
TAX LOT 4101
LEBANON, OREGON**

DATE: FEBRUARY 22, 2024
PROJECT: PACIFIC NORTHWEST LAND CO., LLC
CROWFOOT RD
DRAWN BY: MUM
CHECKED BY: BSV

THIS MAP WAS
PREPARED FOR
PLANNING
PURPOSES ONLY
NOT FOR
CONSTRUCTION

PLAN REVISIONS	DATE

Sheet **C2.6**
SCALE: SEE BARSCALE

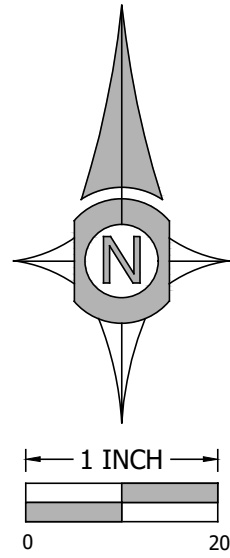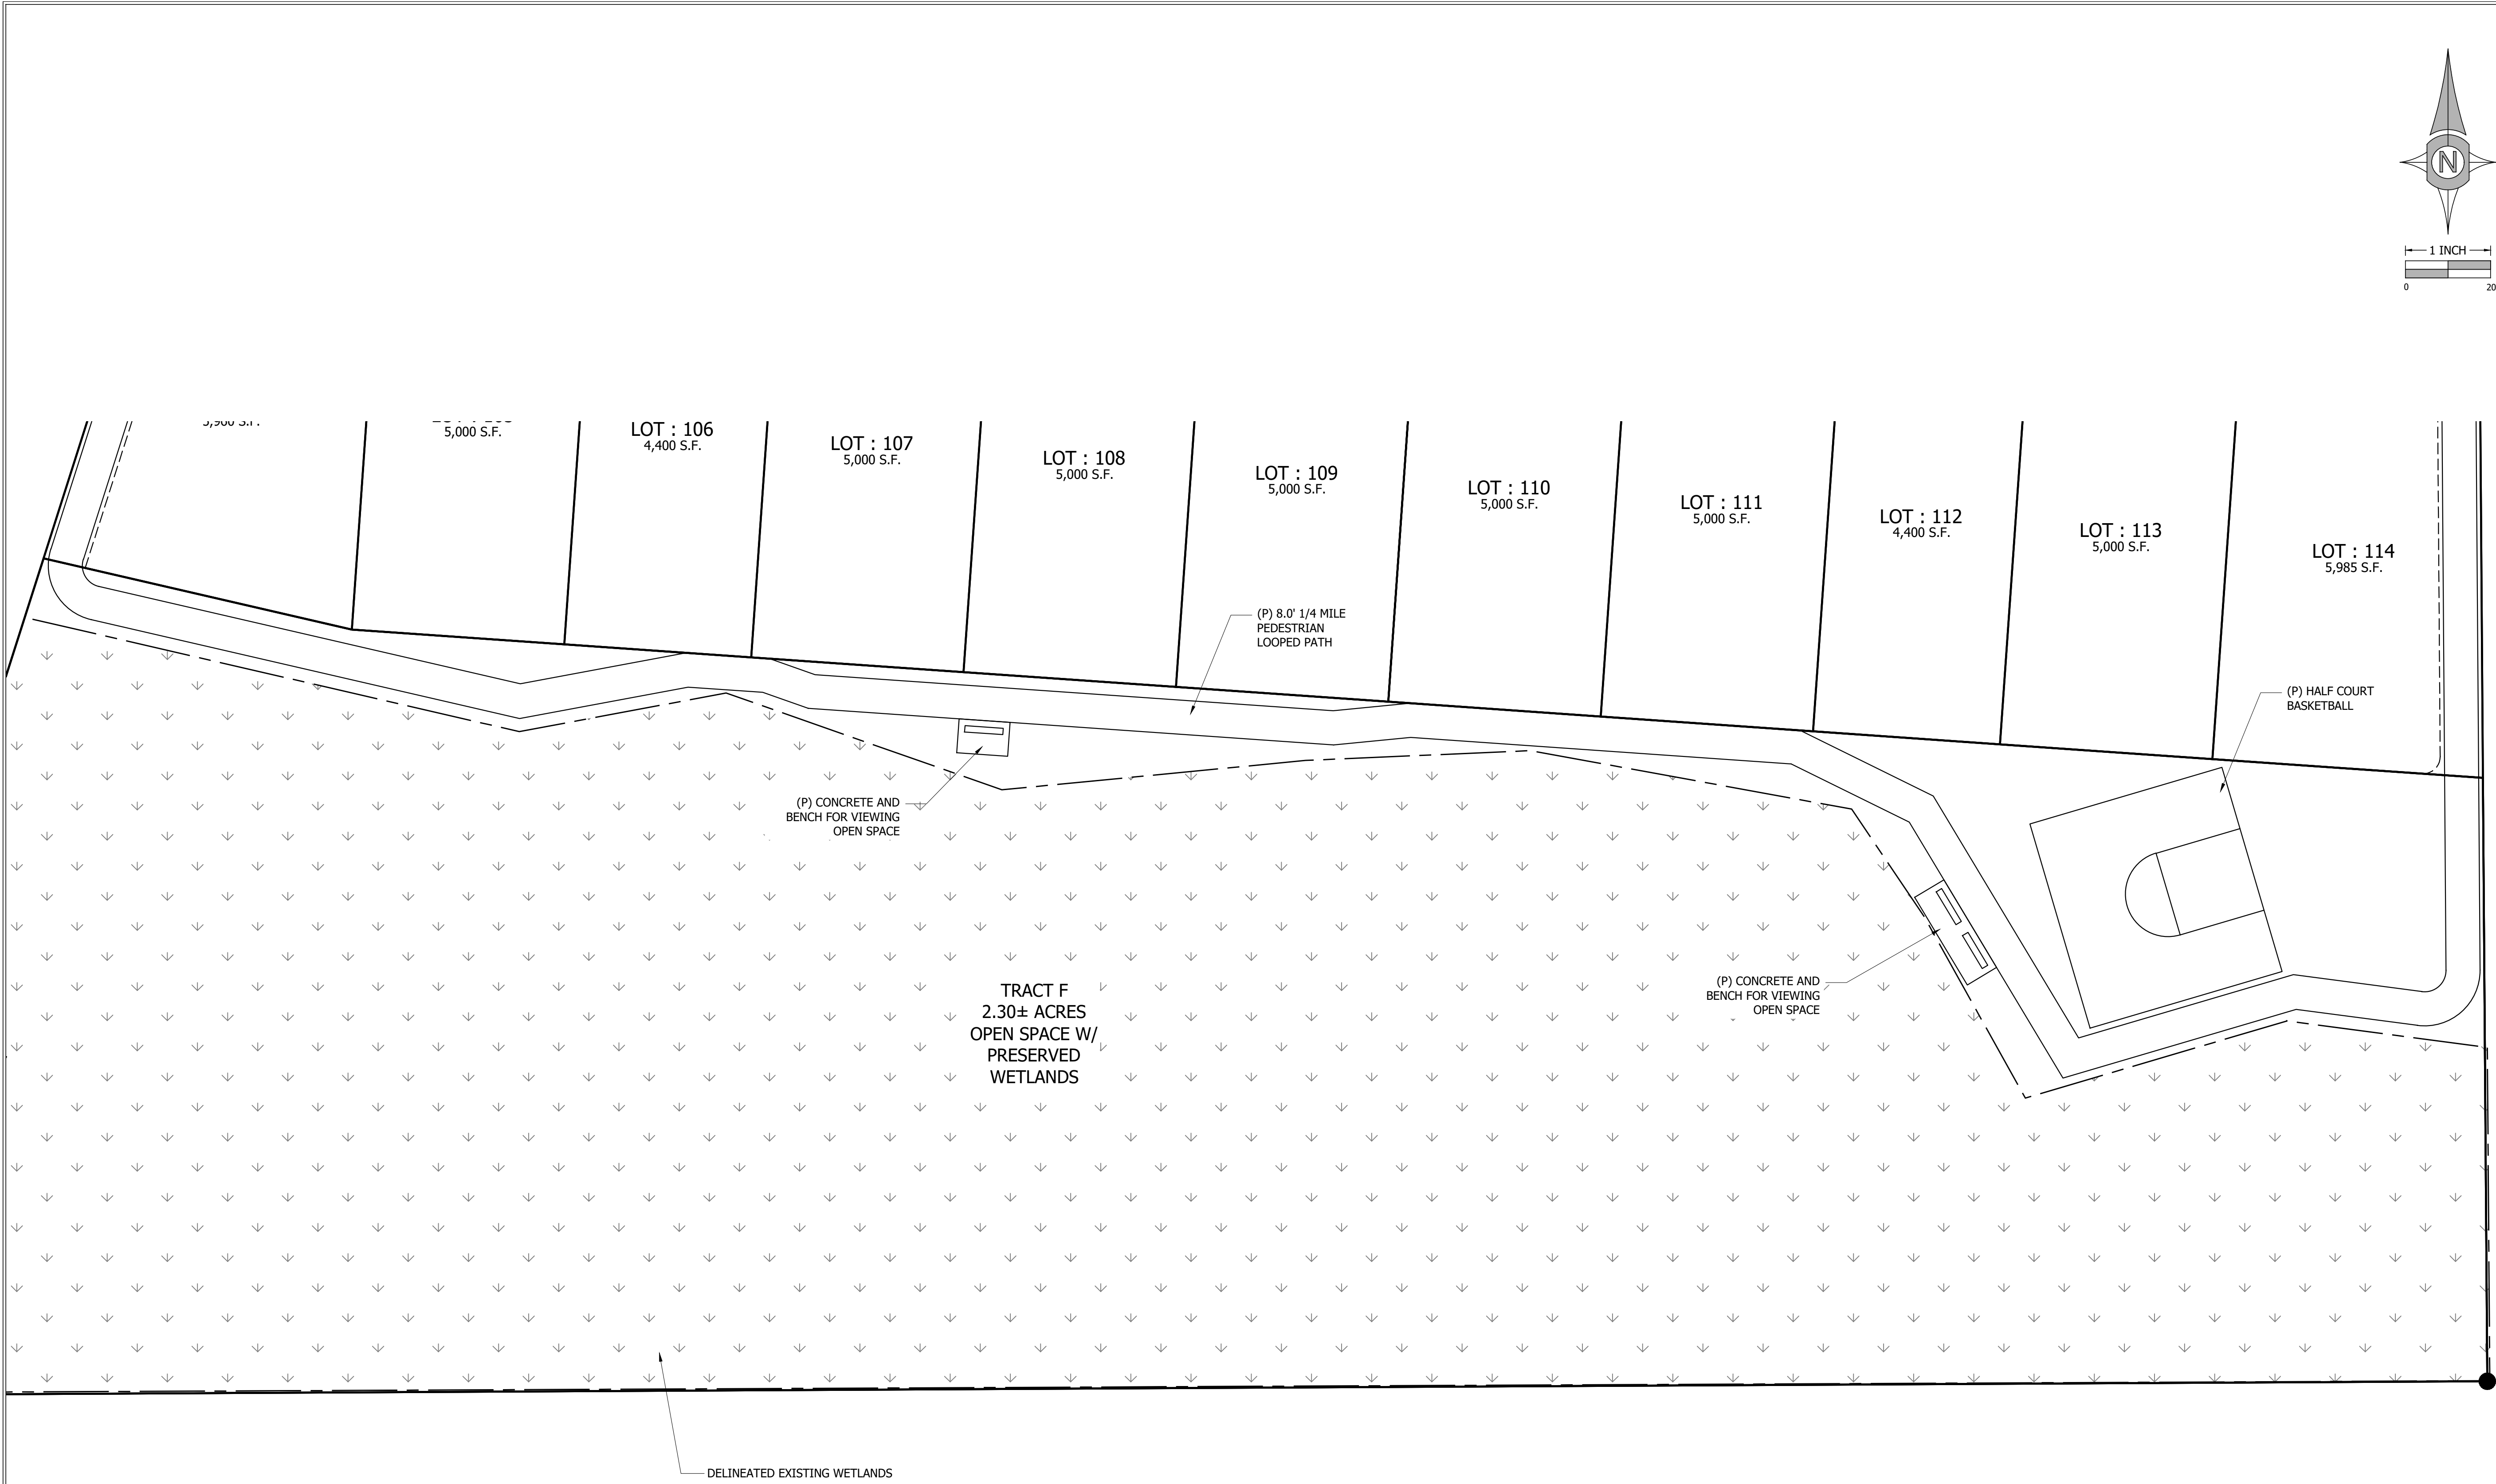

CLIENT:
 PACIFIC NORTHWEST LAND CO., LLC
 C/O MARK W. VUKANOVICH
 4931 SW 76th AVE. PMB 360
 PORTLAND, OREGON 97225
 (541) 350-1060

UDELL ENGINEERING AND LAND SURVEYING, LLC
 63 EAST ASH ST.
 LEBANON, OREGON 97355
 (541) 451-5125 PH.
 (541) 451-1366 FAX


OPEN SPACE BLOW-UP
TAX MAP 12S-2W-23C
TAX LOT 4101
LEBANON, OREGON

DATE: FEBRUARY 22, 2024
 PROJECT: PACIFIC NW LAND CROWFOOT RD
 DRAWN BY: MUM
 CHECKED BY: RSV





THIS MAP WAS PREPARED FOR PLANNING PURPOSES ONLY NOT FOR CONSTRUCTION

PLAN REVISIONS	DATE

Sheet **C2.7**
 SCALE: SEE BARS/SCALE

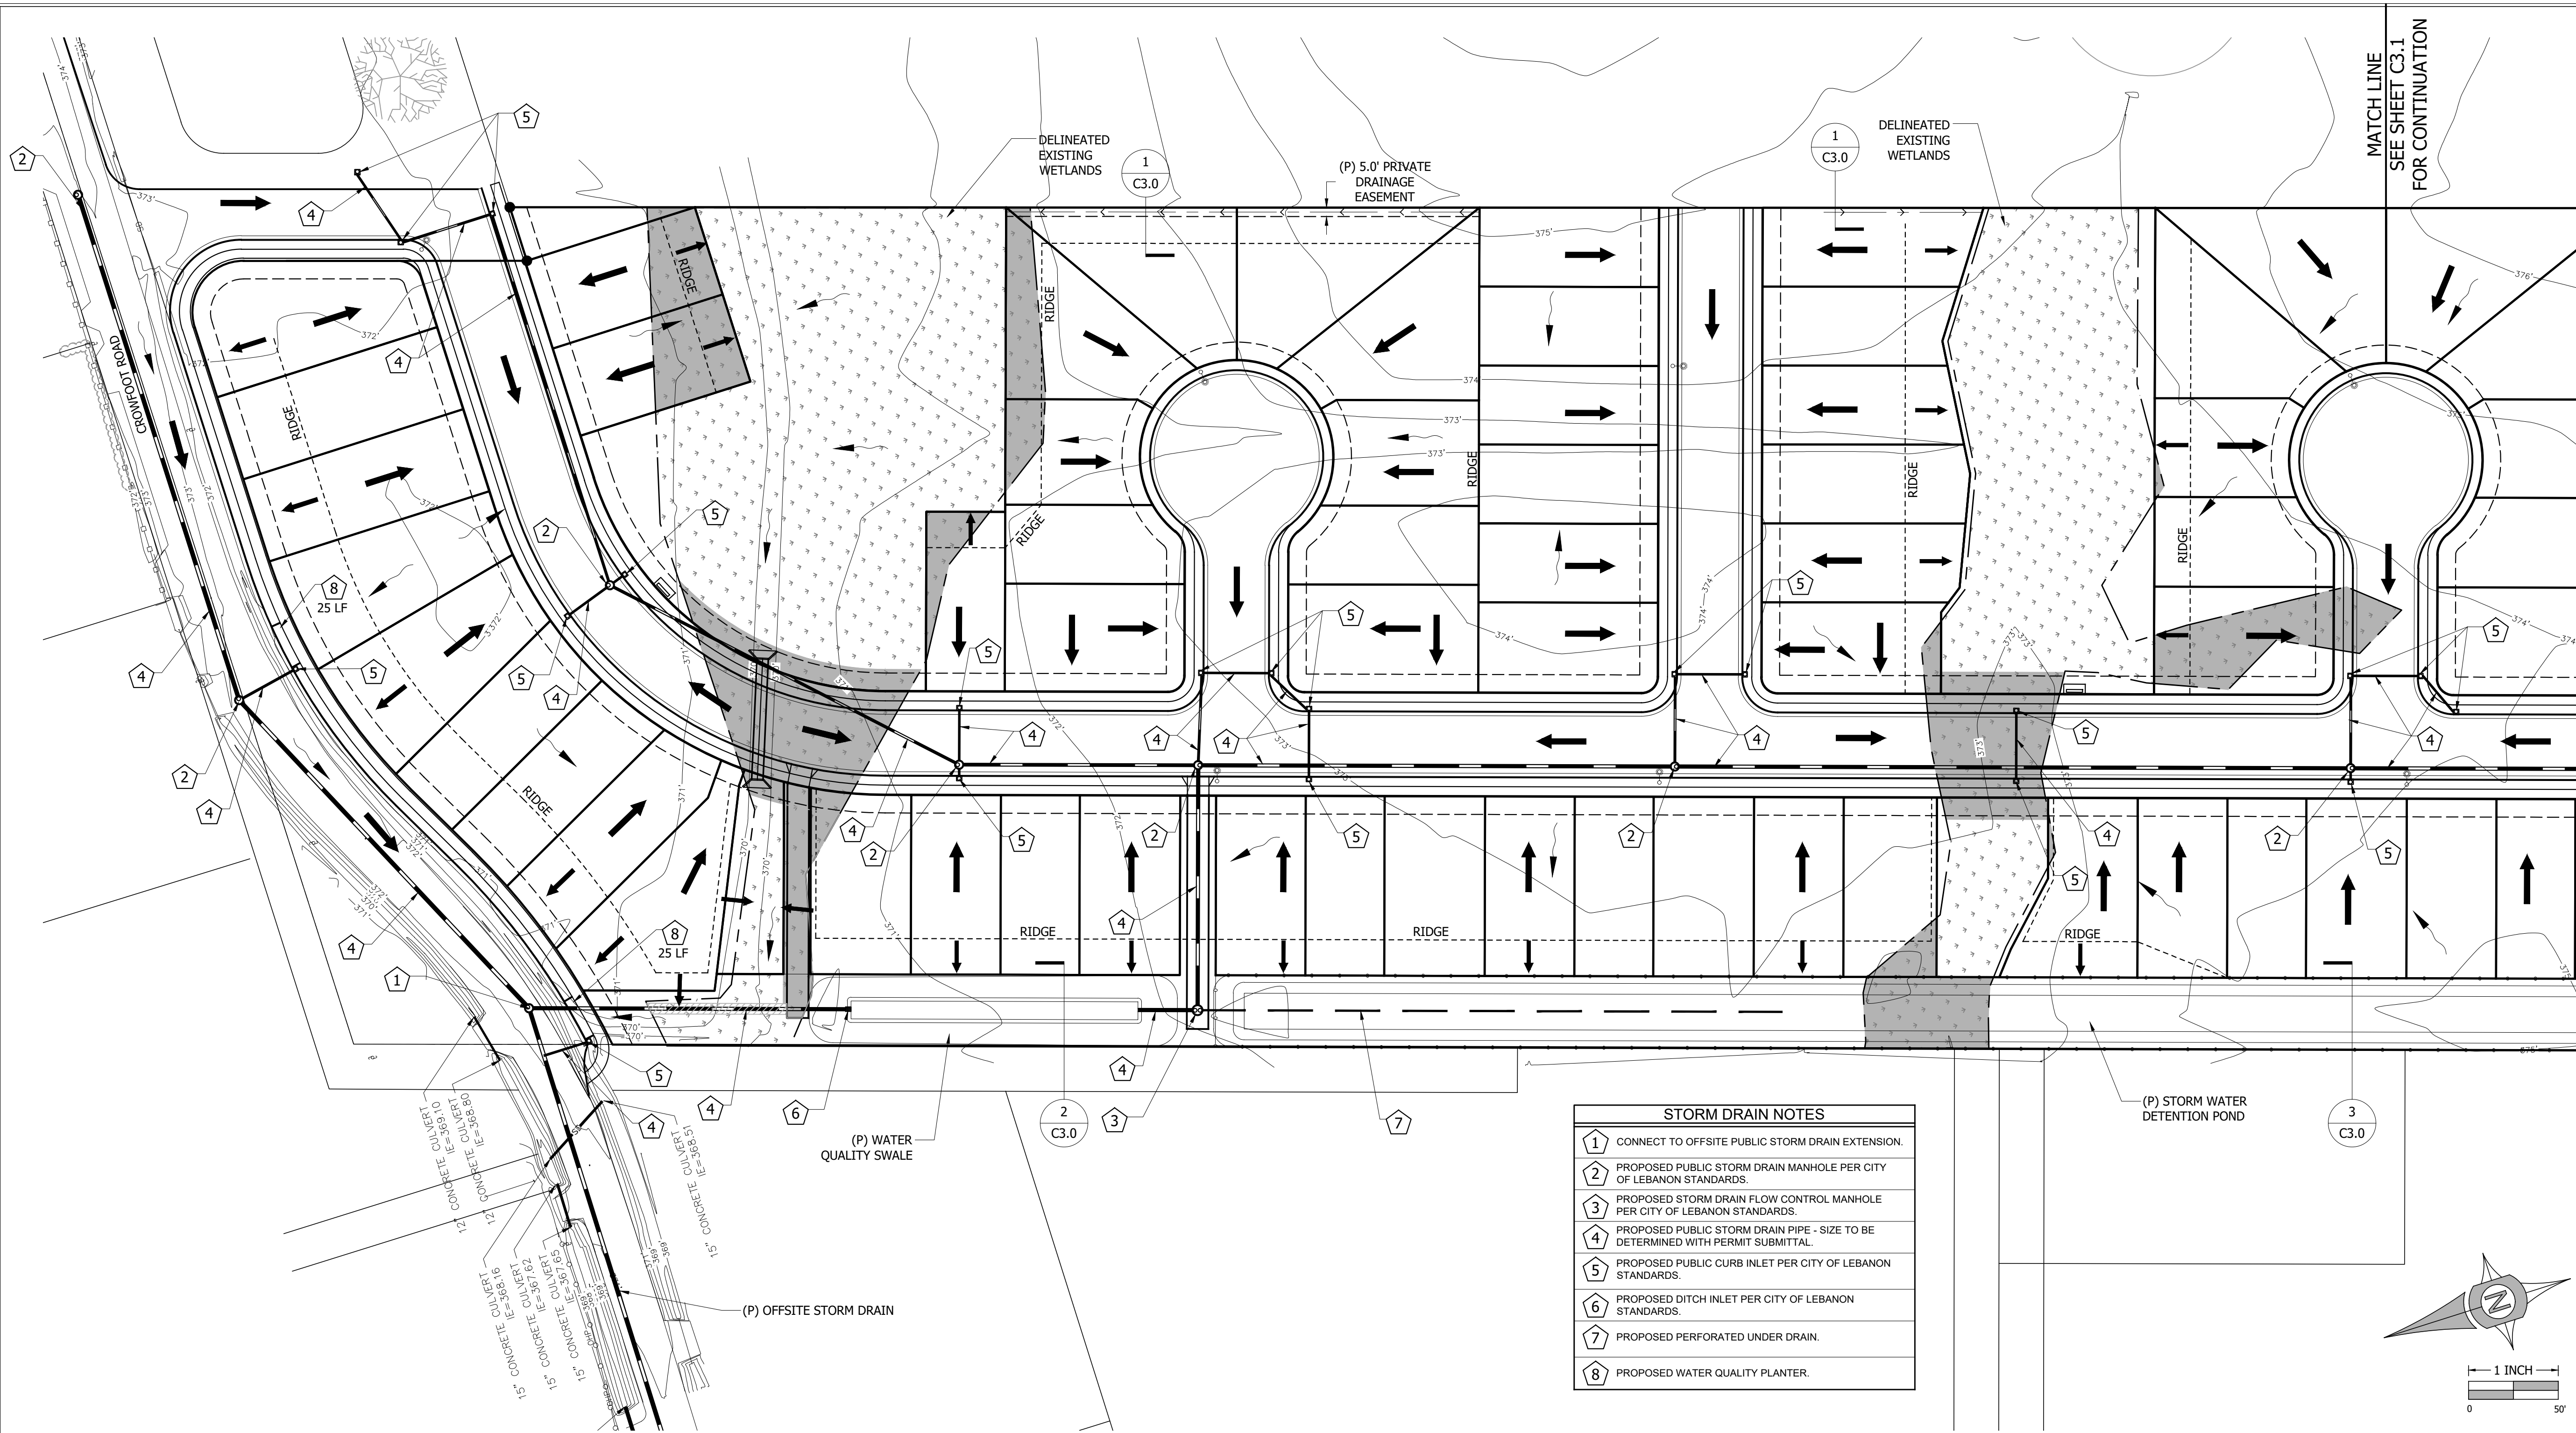

STORM DRAIN NOTES	
1	CONNECT TO OFFSITE PUBLIC STORM DRAIN EXTENSION.
2	PROPOSED PUBLIC STORM DRAIN MANHOLE PER CITY OF LEBANON STANDARDS.
3	PROPOSED STORM DRAIN FLOW CONTROL MANHOLE PER CITY OF LEBANON STANDARDS.
4	PROPOSED PUBLIC STORM DRAIN PIPE - SIZE TO BE DETERMINED WITH PERMIT SUBMITTAL.
5	PROPOSED PUBLIC CURB INLET PER CITY OF LEBANON STANDARDS.
6	PROPOSED DITCH INLET PER CITY OF LEBANON STANDARDS.
7	PROPOSED PERFORATED UNDER DRAIN.
8	PROPOSED WATER QUALITY PLANTER.

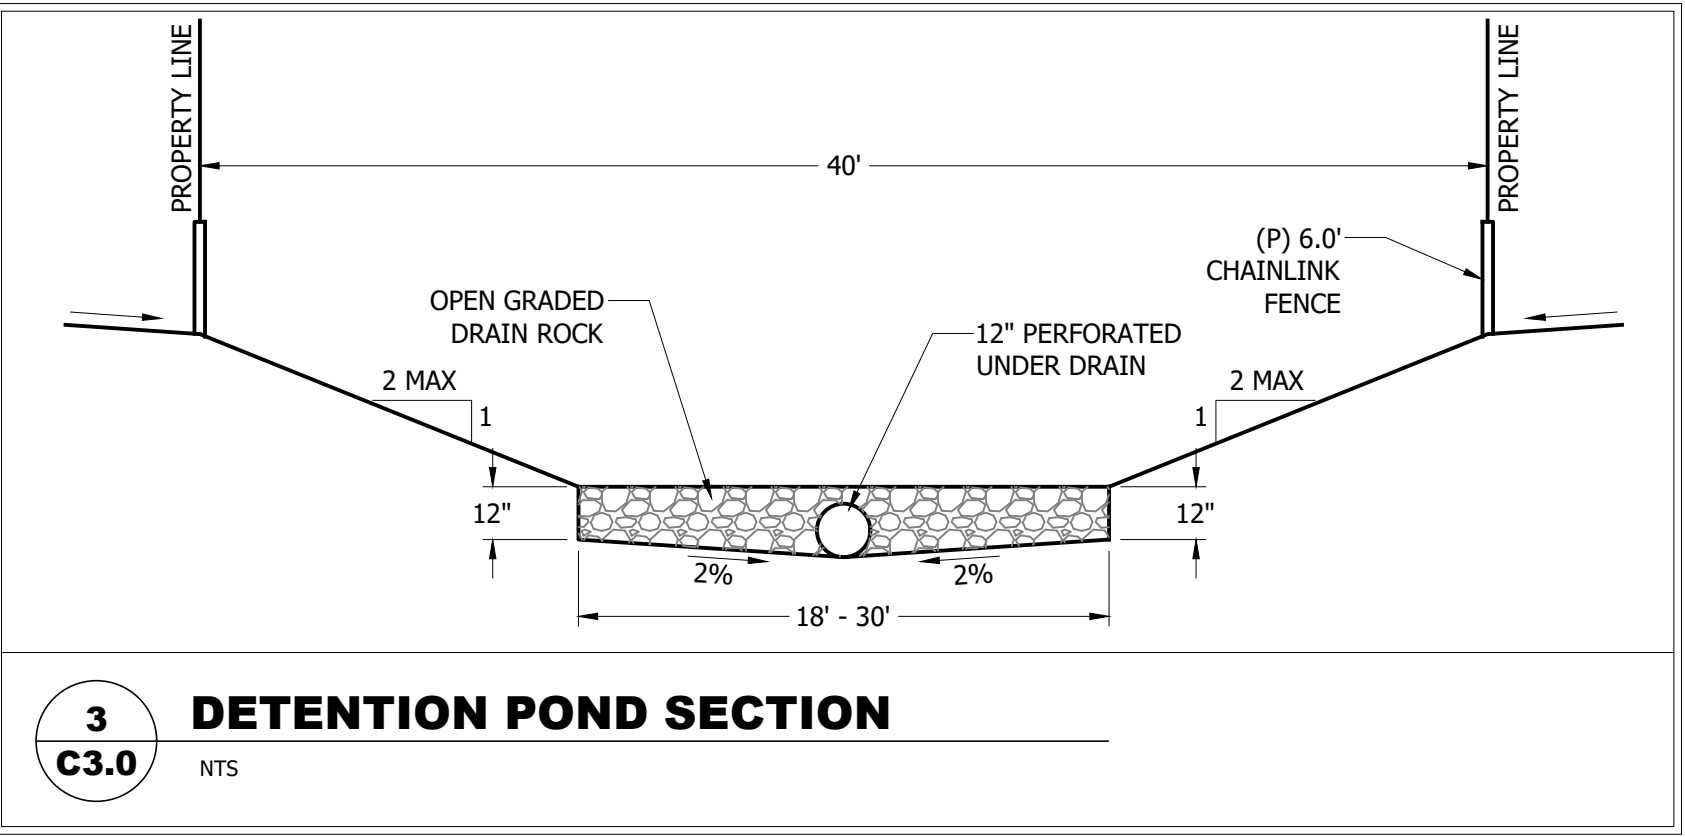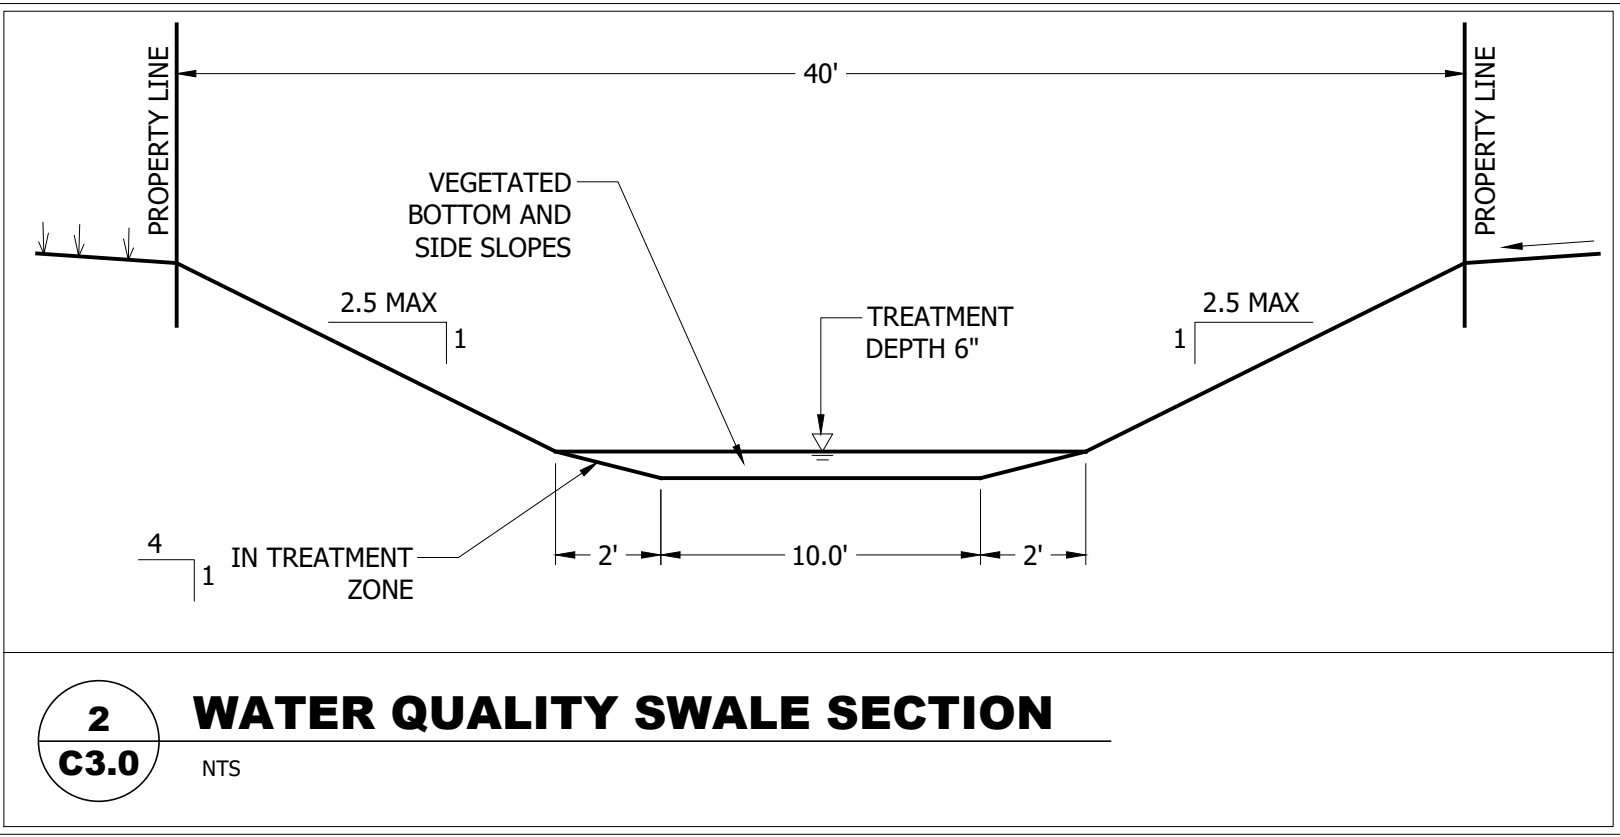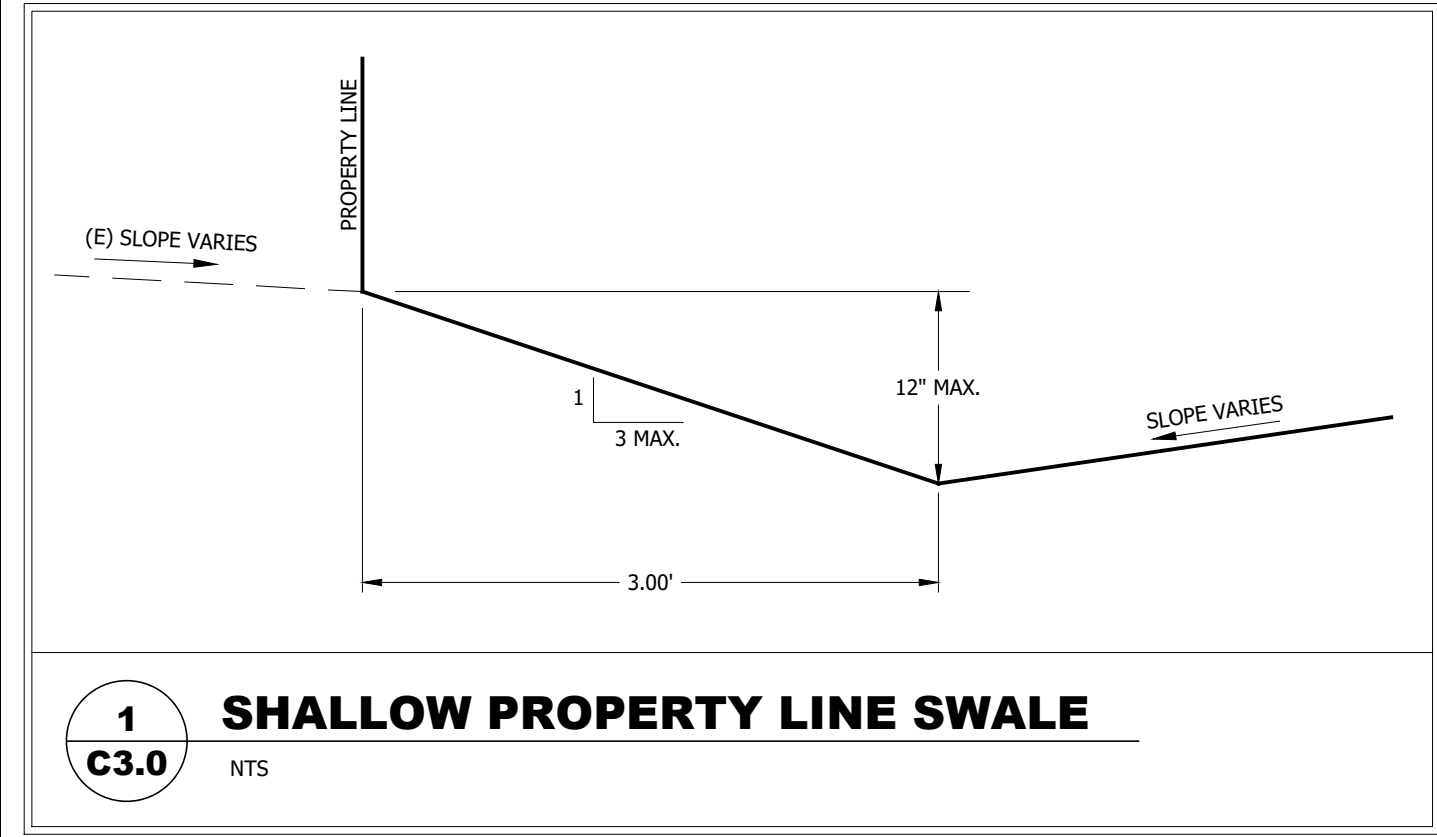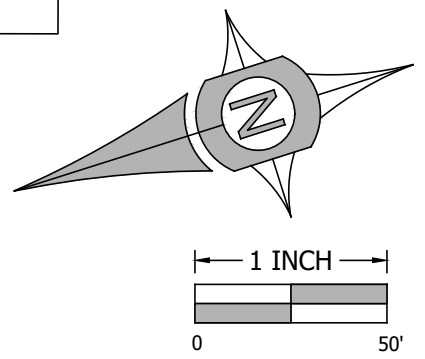

GRADING LEGEND

- 362 - EXISTING SURFACE CONTOUR ELEVATION
- EXISTING SURFACE DRAIN DIRECTION
- DESIGN SURFACE DRAIN DIRECTION
- HP - HIGH POINT
- LP - LOW POINT

PLAN REVISIONS	DATE

THIS MAP WAS
PREPARED FOR
PLANNING
PURPOSES ONLY
NOT FOR
CONSTRUCTION

Sheet **C3.0**

SCALE: SEE BARSCALE

PRELIMINARY GRADING & DRAINAGE


UDELL ENGINEERING
AND
LAND SURVEYING, LLC
63 EAST ASH ST.
LEBANON, OREGON 97355
(541) 451-5125 PH.
(541) 451-1366 FAX


TAX MAP 12S-2W-23C
TAX LOT 4101
LEBANON, OREGON

DATE: FEBRUARY 22, 2024
PROJECT: 2024 PACIFIC NW LAND CROWFOOT RD
DRAWN BY: MUM
CHECKED BY: BSV

CLIENT:

PACIFIC NORTHWEST LAND CO., LLC
C/O MARK W. VUKANOVICH
4931 SW 76th AVE. PMB 360
PORTLAND, OREGON 97225
(541) 350-1060

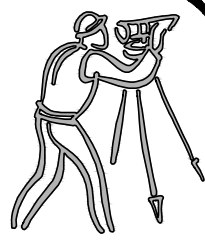

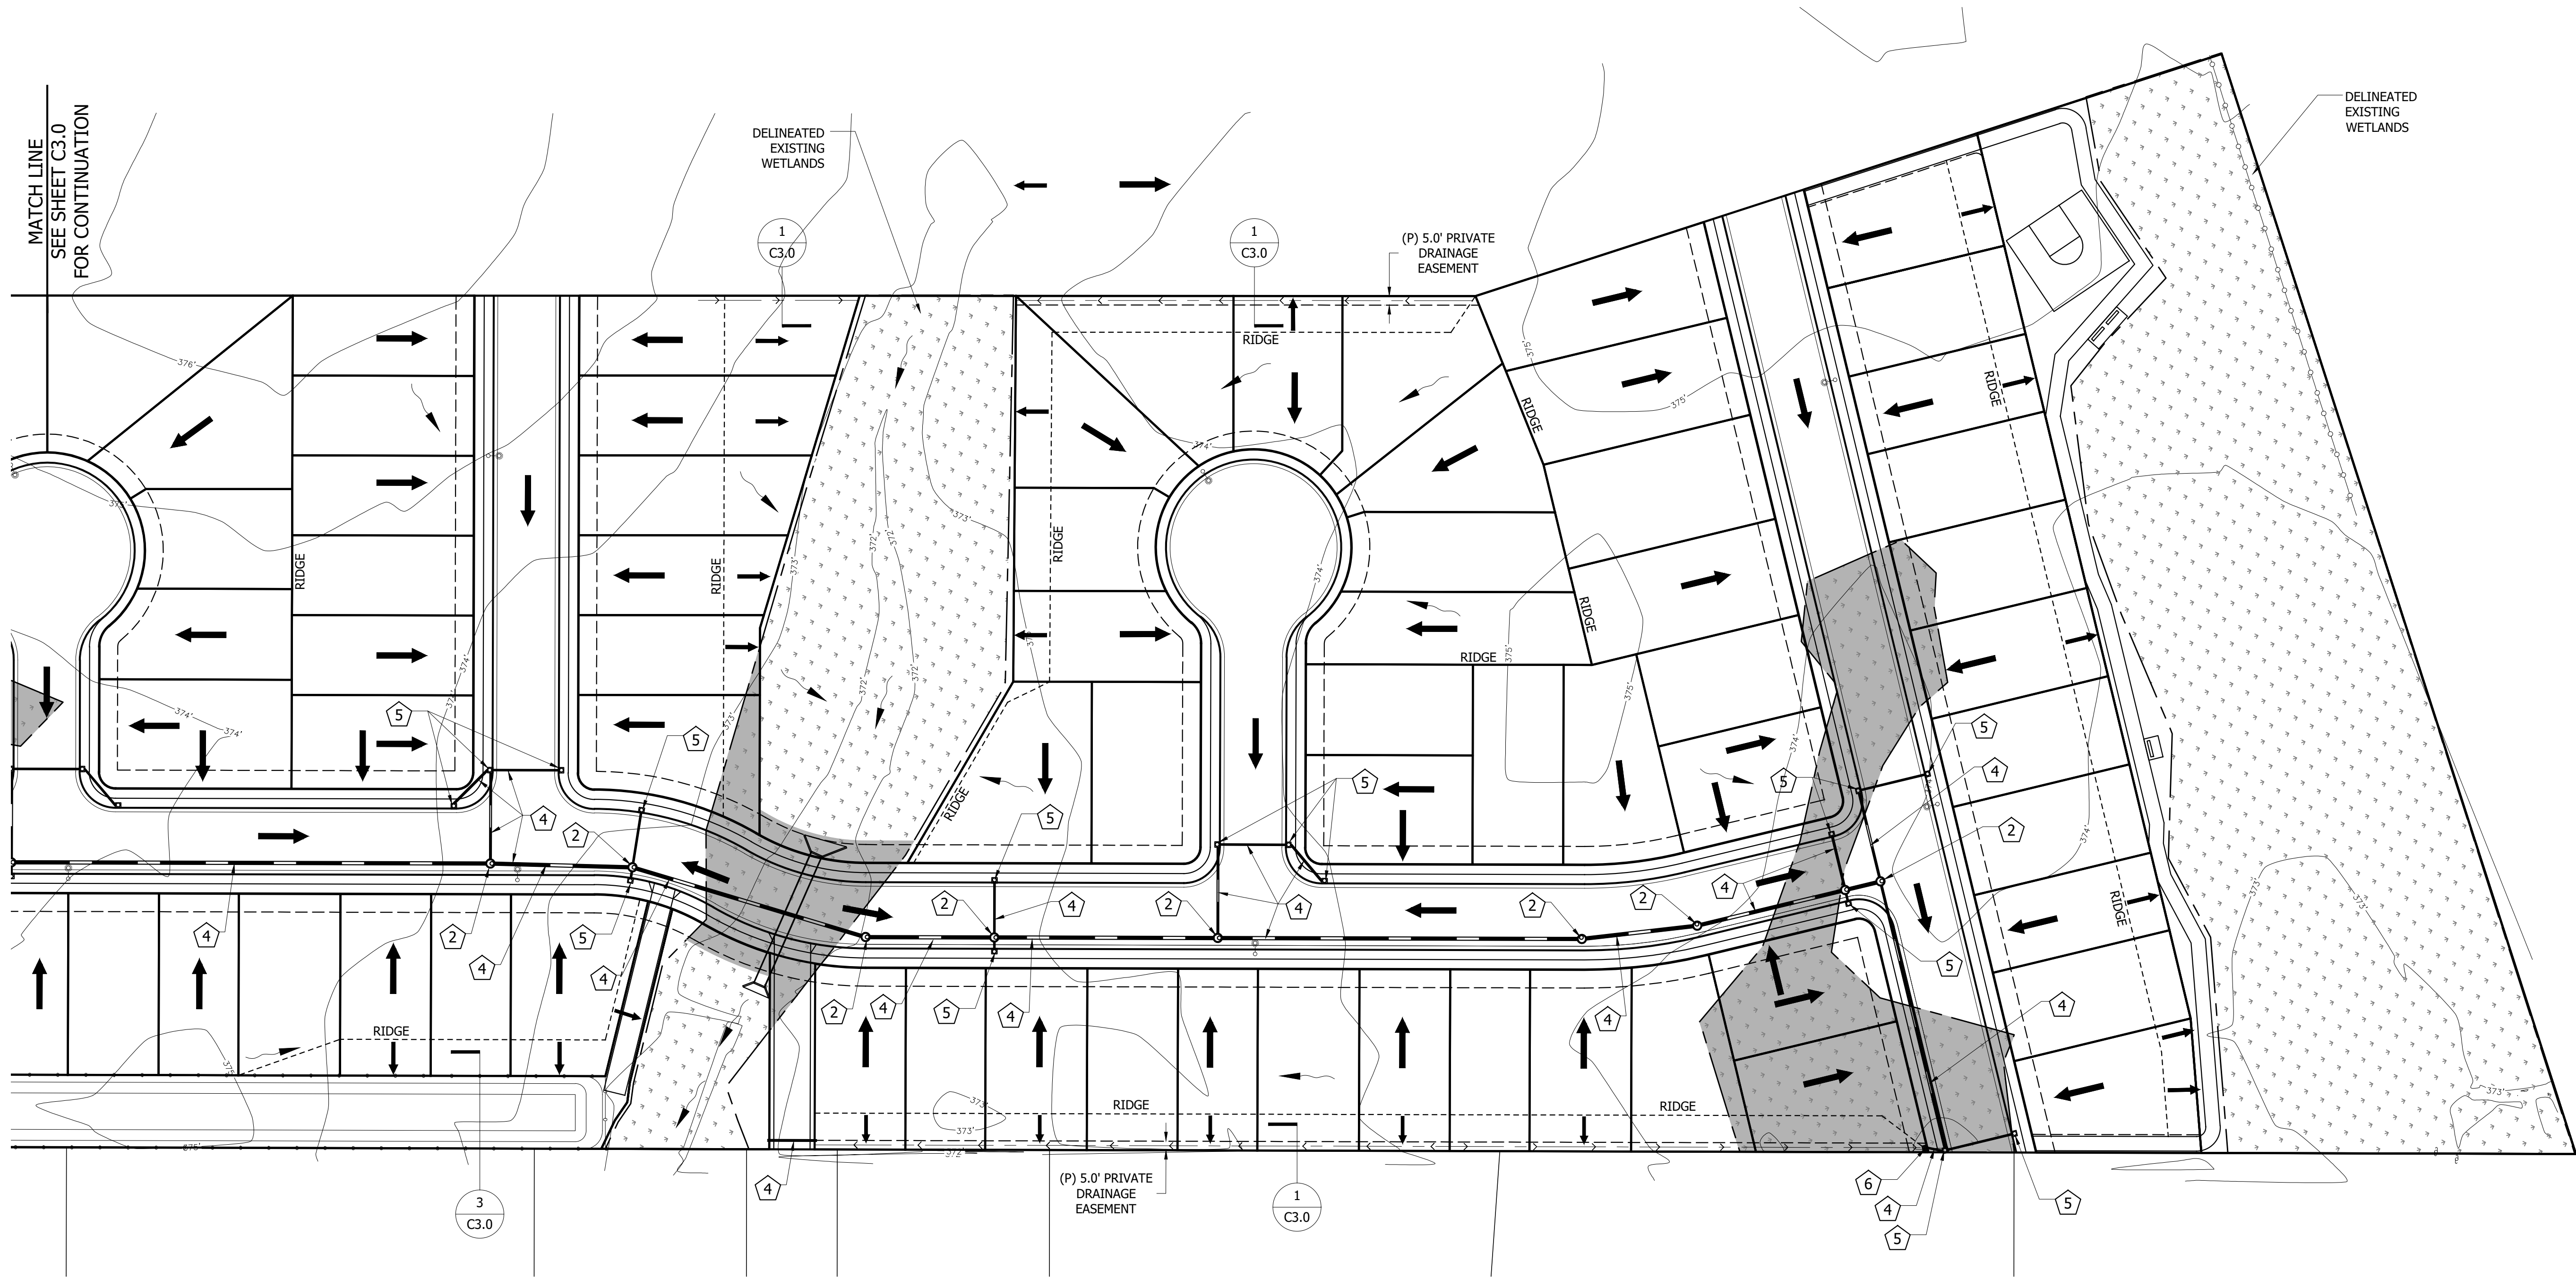

STORM DRAIN NOTES	
1	CONNECT TO OFFSITE PUBLIC STORM DRAIN EXTENSION.
2	PROPOSED PUBLIC STORM DRAIN MANHOLE PER CITY OF LEBANON STANDARDS.
3	PROPOSED STORM DRAIN FLOW CONTROL MANHOLE PER CITY OF LEBANON STANDARDS.
4	PROPOSED PUBLIC STORM DRAIN PIPE - SIZE TO BE DETERMINED WITH PERMIT SUBMITTAL.
5	PROPOSED PUBLIC CURB INLET PER CITY OF LEBANON STANDARDS.
6	PROPOSED DITCH INLET PER CITY OF LEBANON STANDARDS.
7	PROPOSED PERFORATED UNDER DRAIN.
8	PROPOSED WATER QUALITY PLANTER.

GRADING LEGEND

- 362 - EXISTING SURFACE CONTOUR ELEVATION
- EXISTING SURFACE DRAIN DIRECTION
- DESIGN SURFACE DRAIN DIRECTION
- HP - HIGH POINT
- LP - LOW POINT

PLAN REVISIONS	DATE

THIS MAP WAS
PREPARED FOR
PLANNING
PURPOSES ONLY
NOT FOR
CONSTRUCTION

Sheet **C3.1**

SCALE: SEE BARS SCALE

DATE: FEBRUARY 22, 2024
PROJECT: PACIFIC NORTHWEST LAND CO., LLC
C/O MARK W. VUKANOVICH
4931 SW 76th AVE. PMB 360
PORTLAND, OREGON 97225
DRAWN BY: MUM
CHECKED BY: RSV


PRELIMINARY GRADING & DRAINAGE



TAX MAP 12S-2W-23C
TAX LOT 4101
LEBANON, OREGON

UDELL ENGINEERING
AND
LAND SURVEYING, LLC
63 EAST ASH ST.
LEBANON, OREGON 97355
(541) 451-5125 PH.
(541) 451-1366 FAX

CLIENT:

PACIFIC NORTHWEST LAND CO., LLC
C/O MARK W. VUKANOVICH
4931 SW 76th AVE. PMB 360
PORTLAND, OREGON 97225
(541) 350-1060

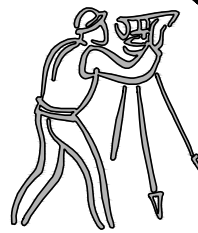

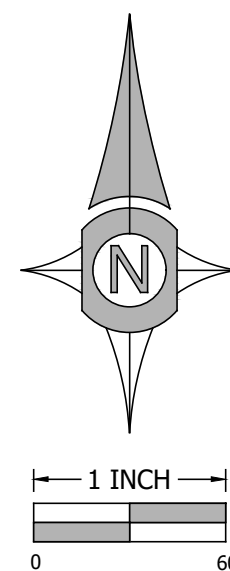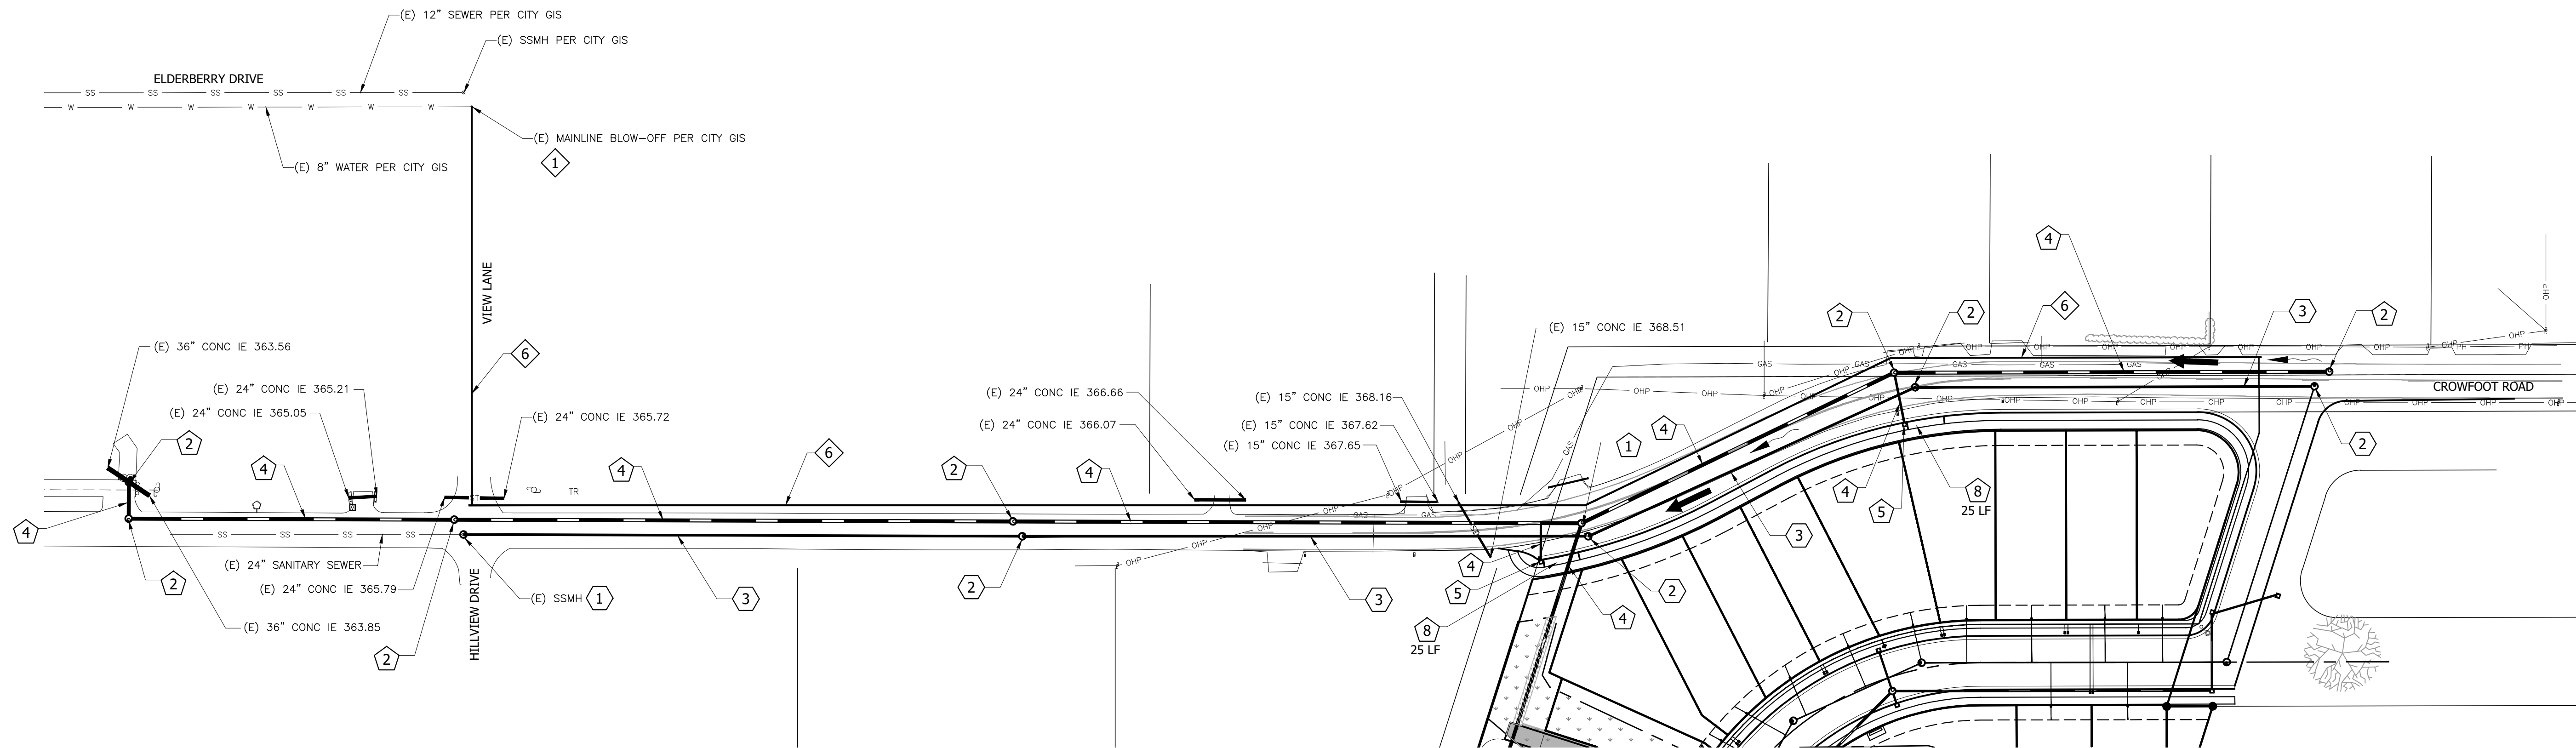

SANITARY SEWER NOTES	
1	CONNECT TO EXISTING SANITARY SEWER PER CITY OF LEBANON STANDARDS.
2	PROPOSED 48-INCH SANITARY SEWER MANHOLE PER CITY OF LEBANON STANDARDS.
3	PROPOSED PUBLIC PVC SEWER PIPE PER CITY OF LEBANON STANDARDS - SIZE TO BE DETERMINED WITH PERMIT SUBMITTAL.
4	PROPOSED 4-INCH SANITARY SEWER LATERAL WITH PROPERTY LINE CLEAN-OUT PER CITY OF LEBANON STANDARDS. EXTEND TO PUE.

WATER NOTES	
1	CONNECT TO EXISTING PUBLIC WATERLINE PER CITY OF LEBANON STANDARDS.
2	PROPOSED 8-INCH PUBLIC WATERLINE PER CITY OF LEBANON STANDARDS.
3	PROPOSED WATER SERVICE PER CITY OF LEBANON STANDARDS. EXTEND TO PUE.
4	PROPOSED MAINLINE BLOW-OFF PER CITY OF LEBANON STANDARDS.
5	PROPOSED PUBLIC FIRE HYDRANT ASSEMBLY.
6	PROPOSED 12-INCH PUBLIC WATERLINE PER CITY OF LEBANON STANDARDS.

STORM DRAIN NOTES	
1	CONNECT TO OFFSITE PUBLIC STORM DRAIN EXTENSION.
2	PROPOSED PUBLIC STORM DRAIN MANHOLE PER CITY OF LEBANON STANDARDS.
3	PROPOSED STORM DRAIN FLOW CONTROL MANHOLE PER CITY OF LEBANON STANDARDS.
4	PROPOSED PUBLIC STORM DRAIN PIPE - SIZE TO BE DETERMINED WITH PERMIT SUBMITTAL.
5	PROPOSED PUBLIC CURB INLET PER CITY OF LEBANON STANDARDS.
6	PROPOSED DITCH INLET PER CITY OF LEBANON STANDARDS.
7	PROPOSED PERFORATED UNDER DRAIN.
8	PROPOSED WATER QUALITY PLANTER.

PLAN REVISIONS	DATE

CLIENT:
PACIFIC NORTHWEST LAND CO., LLC
C/O MARK W. VUKANOVICH
4931 SW 76th AVE. PMB 360
PORTLAND, OREGON 97225
(541) 350-1060


UDELL ENGINEERING
AND
LAND SURVEYING, LLC
63 EAST ASH ST.
LEBANON, OREGON 97355
(541) 451-5125 PH.
(541) 451-1366 FAX

OFFSITE UTILITY IMPROVEMENTS
TAX MAP 12S-2W-23C
TAX LOT 4101
LEBANON, OREGON

DATE: FEBRUARY 22, 2024
PROJECT: PACIFIC NORTHWEST LAND CO. CROWFOOT RD
DRAWN BY: MUM
CHECKED BY: BSV

THIS MAP WAS
PREPARED FOR
PLANNING
PURPOSES ONLY
NOT FOR
CONSTRUCTION

Sheet **C3.2**
SCALE: SEE BARSCALE

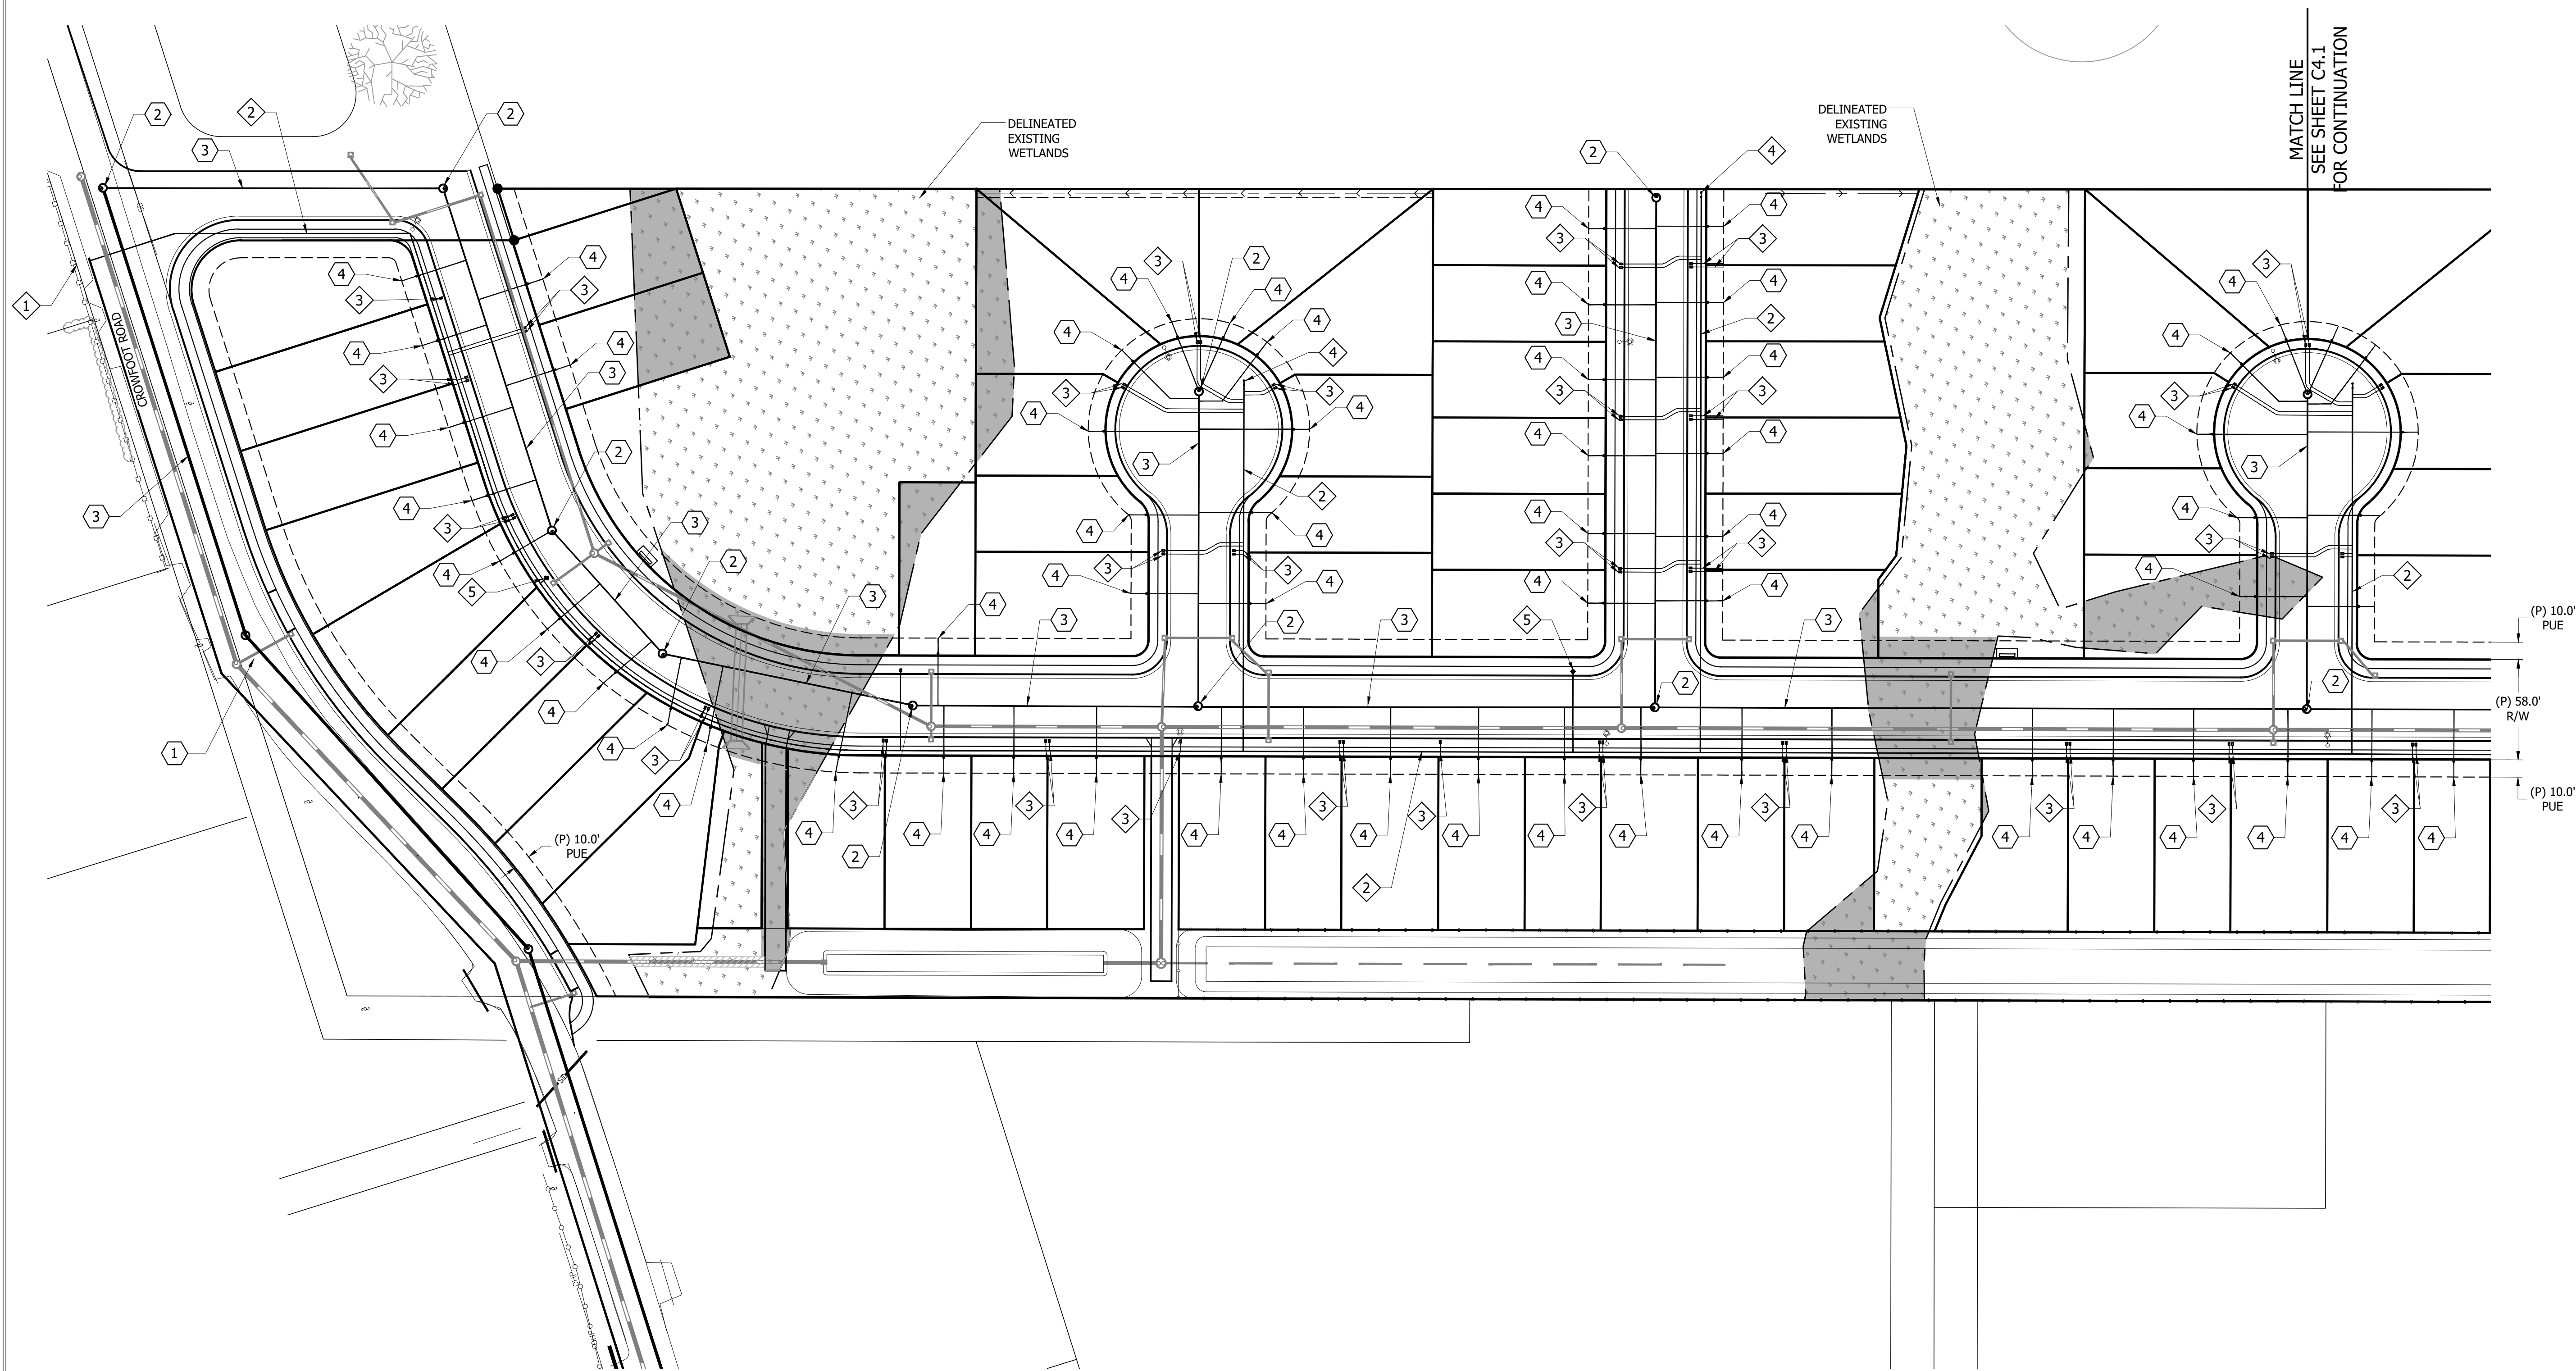


SANITARY SEWER NOTES	
1	CONNECT TO EXISTING SANITARY SEWER PER CITY OF LEBANON STANDARDS.
2	PROPOSED 48-INCH SANITARY SEWER MANHOLE PER CITY OF LEBANON STANDARDS.
3	PROPOSED PUBLIC PVC SEWER PIPE PER CITY OF LEBANON STANDARDS - SIZE TO BE DETERMINED WITH PERMIT SUBMITTAL.
4	PROPOSED 4-INCH SANITARY SEWER LATERAL WITH PROPERTY LINE CLEAN-OUT PER CITY OF LEBANON STANDARDS. EXTEND TO PUE.

WATER NOTES	
1	CONNECT TO EXISTING PUBLIC WATERLINE PER CITY OF LEBANON STANDARDS.
2	PROPOSED 8-INCH PUBLIC WATERLINE PER CITY OF LEBANON STANDARDS.
3	PROPOSED WATER SERVICE PER CITY OF LEBANON STANDARDS. EXTEND TO PUE.
4	PROPOSED MAINLINE BLOW-OFF PER CITY OF LEBANON STANDARDS.
5	PROPOSED PUBLIC FIRE HYDRANT ASSEMBLY.
6	PROPOSED 12-INCH PUBLIC WATERLINE PER CITY OF LEBANON STANDARDS.

FRANCHISED UTILITY NOTE

FRANCHISED UTILITIES WILL BE INSTALLED UNDERGROUND TO EACH LOT IN THE PROVIDED PUE. INCLUDING:

- * NW NATURAL GAS
- * COMMUNICATIONS
- * POWER

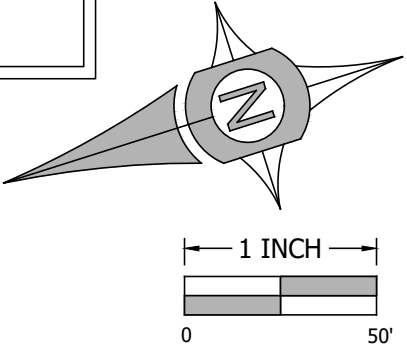

PLAN REVISIONS	DATE

Sheet **C4.0**

SCALE: SEE BARS SCALE

DATE:
FEBRUARY 22, 2024

PROJECT:
PACIFIC NORTHWEST LAND AND GROWFOOT RD

DRAWN BY:
MLM

CHECKED BY:
BSV

PRELIMINARY UTILITY PLAN

TAX MAP 12S-2W-23C
TAX LOT 4101
LEBANON, OREGON


UDELL ENGINEERING
AND
LAND SURVEYING, LLC

63 EAST ASH ST.
LEBANON, OREGON 97355
(541) 451-5125 PH.
(541) 451-1366 FAX

CLIENT:

PACIFIC NORTHWEST LAND CO., LLC
C/O MARK W. VUKANOVICH
4931 SW 76th AVE. PMB 360
PORTLAND, OREGON 97225
(541) 350-1060

THIS MAP WAS PREPARED FOR PLANNING PURPOSES ONLY NOT FOR CONSTRUCTION

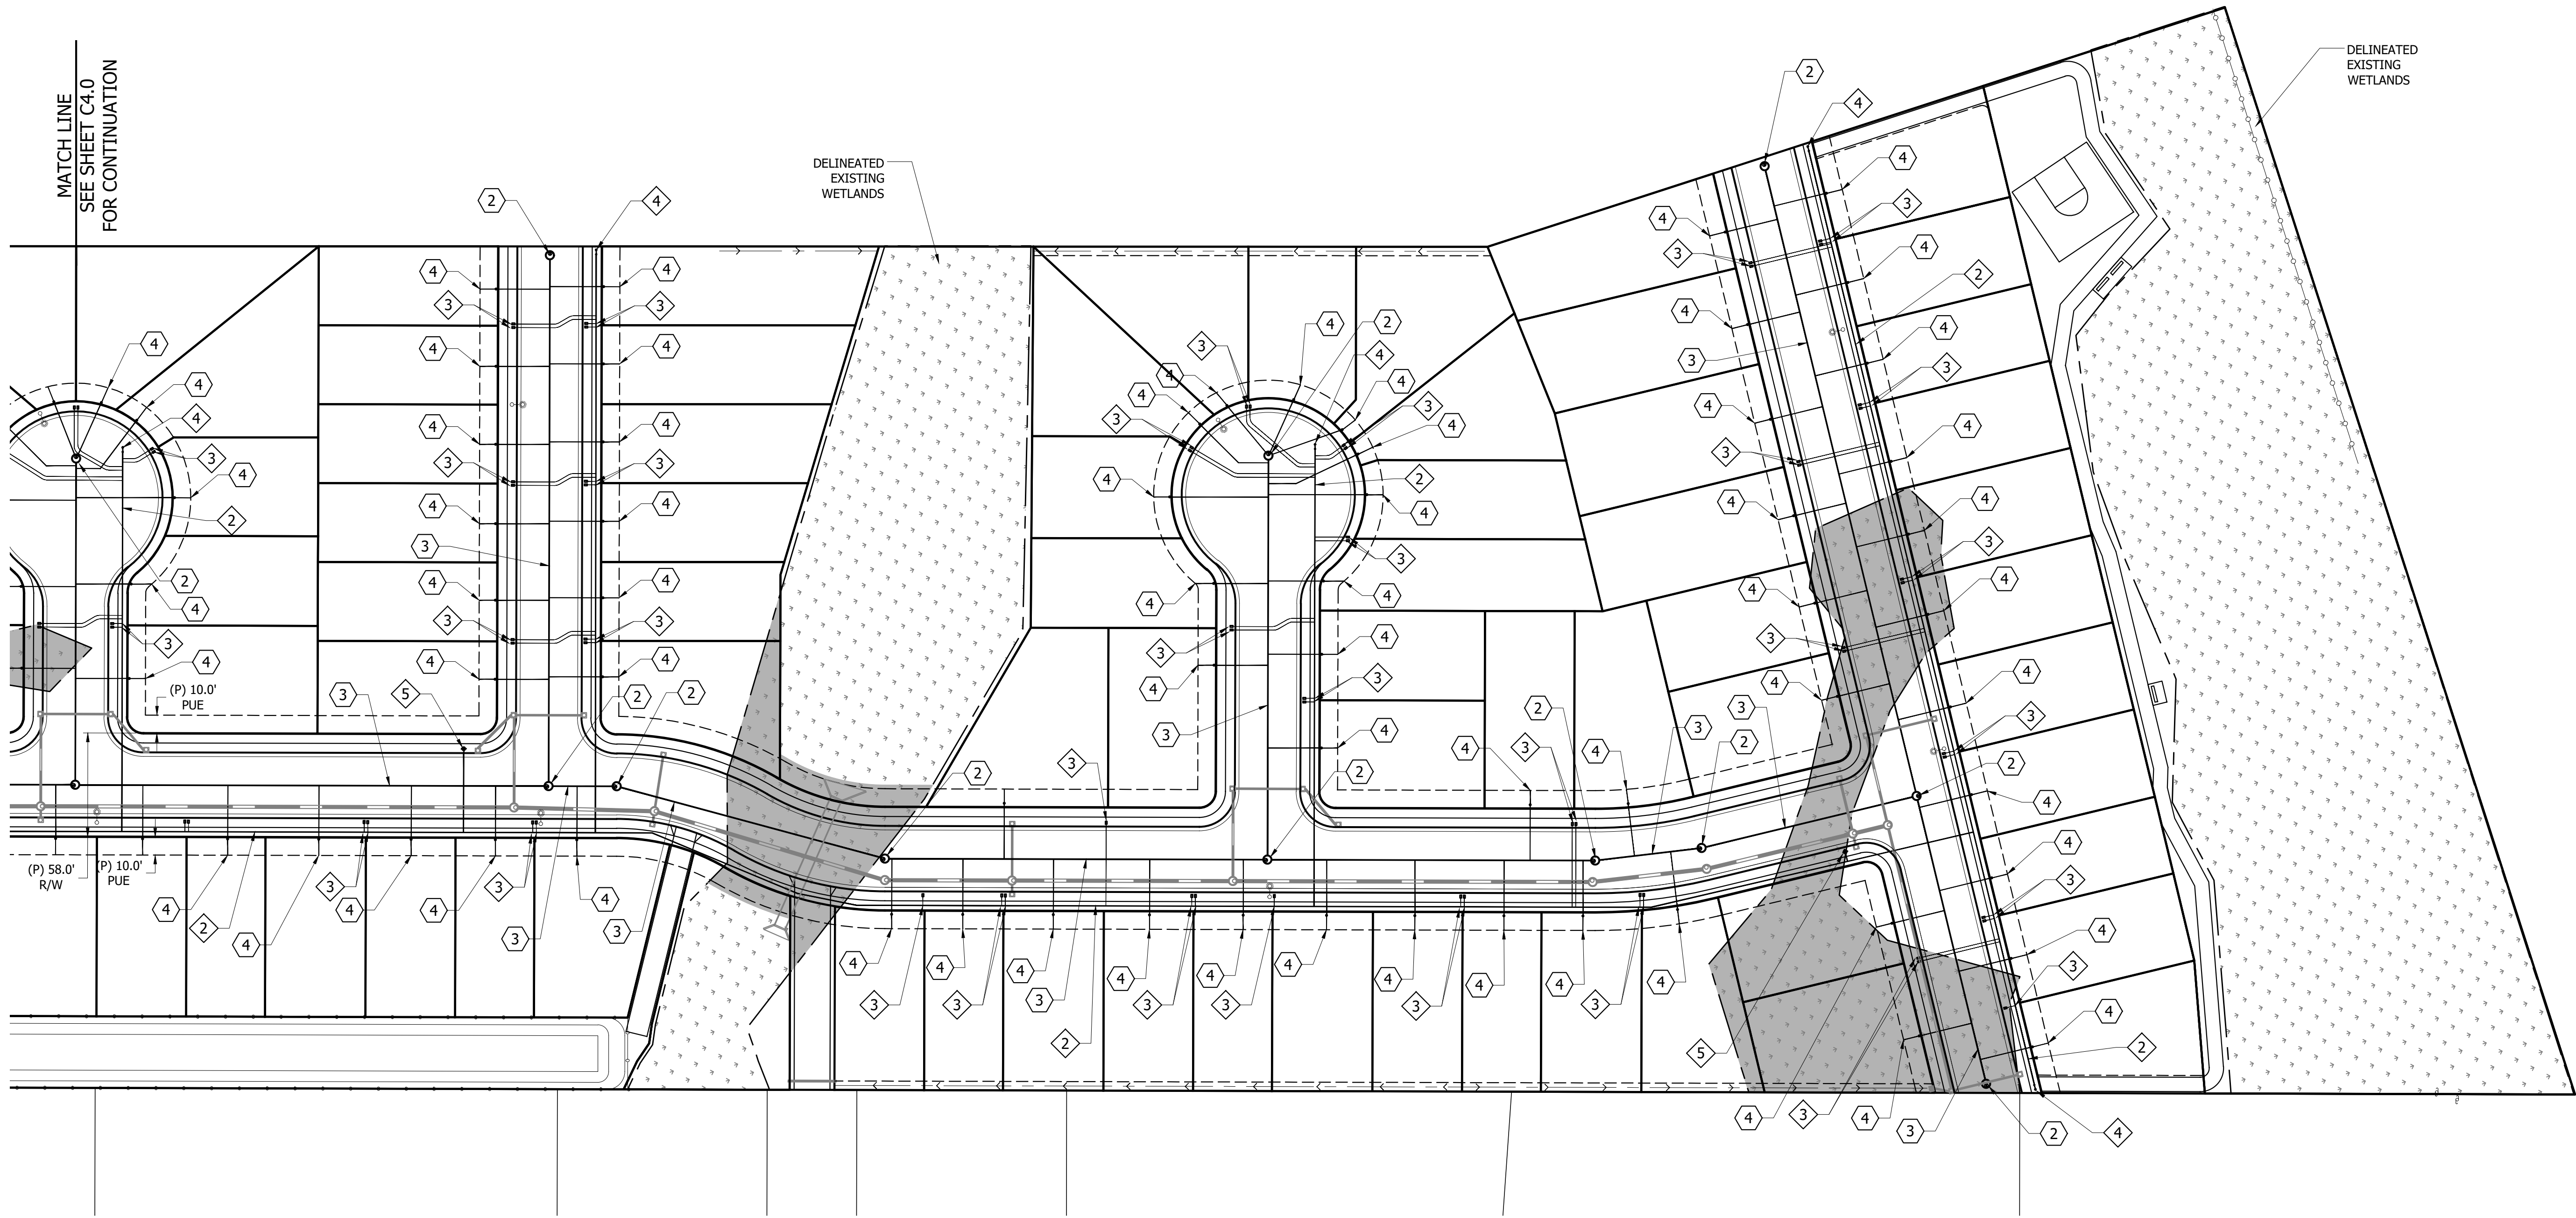


SANITARY SEWER NOTES	
1	CONNECT TO EXISTING SANITARY SEWER PER CITY OF LEBANON STANDARDS.
2	PROPOSED 48-INCH SANITARY SEWER MANHOLE PER CITY OF LEBANON STANDARDS.
3	PROPOSED PUBLIC PVC SEWER PIPE PER CITY OF LEBANON STANDARDS - SIZE TO BE DETERMINED WITH PERMIT SUBMITTAL.
4	PROPOSED 4-INCH SANITARY SEWER LATERAL WITH PROPERTY LINE CLEAN-OUT PER CITY OF LEBANON STANDARDS. EXTEND TO PUE.

WATER NOTES	
1	CONNECT TO EXISTING PUBLIC WATERLINE PER CITY OF LEBANON STANDARDS.
2	PROPOSED 8-INCH PUBLIC WATERLINE PER CITY OF LEBANON STANDARDS.
3	PROPOSED WATER SERVICE PER CITY OF LEBANON STANDARDS. EXTEND TO PUE.
4	PROPOSED MAINLINE BLOW-OFF PER CITY OF LEBANON STANDARDS.
5	PROPOSED PUBLIC FIRE HYDRANT ASSEMBLY.
6	PROPOSED 12-INCH PUBLIC WATERLINE PER CITY OF LEBANON STANDARDS.

FRANCHISED UTILITY NOTE

FRANCHISED UTILITIES WILL BE INSTALLED UNDERGROUND TO EACH LOT IN THE PROVIDED PUE. INCLUDING:

- * NW NATURAL GAS
- * COMMUNICATIONS
- * POWER

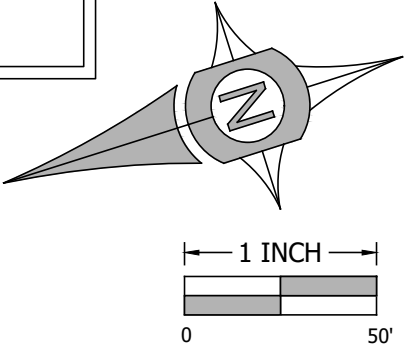

PLAN REVISIONS	DATE

Sheet

C4.1

SCALE: SEE BARS SCALE

CLIENT:
PACIFIC NORTHWEST LAND CO., LLC
C/O MARK W. VUKANOVICH
4931 SW 76th AVE. PMB 360
PORTLAND, OREGON 97225
(541) 350-1060

UDELL ENGINEERING
AND
LAND SURVEYING, LLC
63 EAST ASH ST.
LEBANON, OREGON 97355
(541) 451-5125 PH.
(541) 451-1366 FAX

PRELIMINARY UTILITY PLAN

TAX MAP 12S-2W-23C
TAX LOT 4101
LEBANON, OREGON

DATE: FEBRUARY 22, 2024
PROJECT: 2024 PACIFIC NW LAND GROWFOOT RD
DRAWN BY: MLM
CHECKED BY: RSV

THIS MAP WAS PREPARED FOR PLANNING PURPOSES ONLY NOT FOR CONSTRUCTION



LAND USE APPLICATION

PROPERTY INFORMATION

Site Address(es): Unassigned Address

Assessor's Map & Tax Lot No.(s): 12S-02W-23C Tax Lot 4101

Comprehensive Plan Designation / Zoning Designation: C-RM/Z-RM

Current Property Use: Unimproved

Project Description:

Tentative Subdivision Plat and Planned Development

APPLICANT / PRIMARY CONTACT INFORMATION

Applicant: Laura LaRoque; Udell Engineering & Land Surveying, LLC

Phone:

Address: 63 E. Ash Street,

Email: laura@udelleng.com

City/State/Zip: Lebanon, OR 97355

I hereby certify that the statements, attachments, exhibits, plot plan and other information submitted as a part of this application are true; that the proposed land use activity does not violate State and/or Federal Law, or any covenants, conditions and restrictions associated with the subject property; and, any approval granted based on this information may be revoked if it is found that such statements are false.

APPLICANT SIGNATURE

Date:

PROPERTY OWNER INFORMATION (IF DIFFERENT THAN ABOVE)

Owner: Paist Family LLC C/O Paist Janet Hermans Mgr.

Phone:

Address: 13455 SE Beech Street

Email:

City/State/Zip: Milwaukie, OR 97222

OWNER SIGNATURE

Date:

3/22/2024

ADDITIONAL CONTACT INFORMATION

Engineer / Surveyor: Brian Vandetta; Udell Engineering & Land Surveying, LLC

Phone: (541) 451-5125

Address: 63 E. Ash Street,

Email: brian@udelleng.com

City/State/Zip: Lebanon, OR 97355

Architect: N/A

Phone:

Address:

Email:

City/State/Zip:

Other: Mark Vukanovic; Pacific Northwest Land Co. LLC

Phone:

Address: 23125 SW Boones Ferry Rd.

Email: markvukanovich@gmail.com

City/State/Zip: Tualatin, Oregon 97062

THE CITY THAT FRIENDLINESS BUILT

REQUIRED SUBMITTALS

- ☒ Application and Filing Fee
- ☒ Narrative Describing the Proposed Development and addressing the Decision Criteria
 - LDC Article Two Land Uses and Land Use Zones
 - LDC Article Three Development Standards
 - LDC Article Four Review & Decision Requirements
 - LDC Article Five Exceptions to Standards (eg Variance, Non-Conforming Uses)
- ☒ Site Plan(s) drawn to scale with dimensions, Include other drawings if applicable
- ☒ Copy of current Property Deed showing Ownership, Easements, Property Restrictions

FOR OFFICE USE

***If more than one review process is required, applicant pays highest priced fee, then subsequent applications charged at half-price.**

Land Use Review Process		Fee		Land Use Review Process		Fee
	Administrative Review	\$750	X	Planned Development – Preliminary		\$2,500
	Administrative Review (Planning Commission)	\$1,500		Planned Development – Final (Ministerial)		\$250
	Annexation	\$2,500		Planned Development – Final (Administrative)		\$750
	Code Interpretation	\$250		Planned Development – Final (Quasi-Judicial)		\$1,500
	Comprehensive Plan Map/Text Amendment	\$2,500	X	Subdivision Tentative		\$1,500
	Conditional Use	\$1,500		Subdivision Final		\$750
X	Fire District Plan Review	\$100		Tree Felling Permit (Steep Slopes only)		\$150 + \$5/tree
	Historic Preservation Review or Register	Varies		UGB Amendment		Actual Cost
	Land Partition	\$750		Variance (Class 1 – Minor Adjustment)		\$250
	Ministerial Review	\$250		Variance (Class 2 – Adjustment)		\$750
	Non-Conforming Use/Development	\$750		Variance (Class 3)		\$1,500
	Property (Lot) Line Adjustment	\$250		Zoning Map Amendment		\$2,500

APPLICATION RECEIPT & PAYMENT

Date Received: _____ Date Complete: _____ Receipt No.: _____

Received By: _____ Total Fee: _____ File No.: _____

THE CITY THAT FRIENDLINESS BUILT



LAND USE APPLICATION

PROPERTY INFORMATION

Site Address(es): unassigned; east of 2515 Stoltz Hill Road

Assessor's Map & Tax Lot No.(s): 12S-02W-15CD Tax Lots 3501 & 3600

Comprehensive Plan Designation / Zoning Designation: RM

Current Property Use: Unimproved

Project Description:

19-lot residential subdivision; admin. review to construct townhouse and zero-lot line dwellings; variance to allow 17 dwellings off a private street; and variance to net lot area for zero-lot line dwelling

APPLICANT / PRIMARY CONTACT INFORMATION

Applicant: Laura LaRoque; Udell Engr. & Land Surveying, LLC Phone: (541) 990-8661

Address: 63 E. Ash Street

Email: laura@udelleng.com

City/State/Zip: Lebanon, OR 97355

I hereby certify that the statements, attachments, exhibits, plot plan and other information submitted as a part of this application are true; that the proposed land use activity does not violate State and/or Federal Law, or any covenants, conditions and restrictions associated with the subject property; and, any approval granted based on this information may be revoked if it is found that such statements are false.

APPLICANT SIGNATURE

Laura LaRoque

Date: 1/15/24

PROPERTY OWNER INFORMATION (IF DIFFERENT THAN ABOVE)

Owner: Good Well Land LLC & Good Well Const. LLC C/O Jc Phone: (503) 375-6205

Address: 2825 Foxhaven Dr. SE

Email: jordan.schweiger@gmail.com

City/State/Zip: Salem, OR 97306

OWNER SIGNATURE

Jordan Schweiger
Jordan Schweiger (Jan 15, 2024 13:24 PST)

Date: 01/17/24

ADDITIONAL CONTACT INFORMATION

Engineer / Surveyor: Brian Vandetta; Udell Engr. & Land Surve Phone: (541) 451-5125

Address: 63 E. Ash Street

Email: brian@udelleng.com

City/State/Zip: Lebanon, OR 97355

Architect:

Phone:

Address:

Email:

City/State/Zip:

Other: Integrity Investments, LLC C/O Brad Wilson

Phone: (541) 936-0676

Address: 37544 Freitag Lane

Email: wbradwilson@comcast.net

City/State/Zip Albany, OR 97322

THE CITY THAT FRIENDLINESS BUILT

REQUIRED SUBMITTALS

- ☒ Application and Filing Fee
- ☒ Narrative Describing the Proposed Development and addressing the Decision Criteria
 - LDC Article Two Land Uses and Land Use Zones
 - LDC Article Three Development Standards
 - LDC Article Four Review & Decision Requirements
 - LDC Article Five Exceptions to Standards (eg Variance, Non-Conforming Uses)
- ☒ Site Plan(s) drawn to scale with dimensions, Include other drawings if applicable
- ☒ Copy of current Property Deed showing Ownership, Easements, Property Restrictions

FOR OFFICE USE

***If more than one review process is required, applicant pays highest priced fee, then subsequent applications charged at half-price.**

Land Use Review Process		Fee	Land Use Review Process		Fee
☒	Administrative Review	\$750		Planned Development – Preliminary	\$2,500
	Administrative Review (Planning Commission)	\$1,500		Planned Development – Final (Ministerial)	\$250
	Annexation	\$2,500		Planned Development – Final (Administrative)	\$750
	Code Interpretation	\$250		Planned Development – Final (Quasi-Judicial)	\$1,500
	Comprehensive Plan Map/Text Amendment	\$2,500	☒	Subdivision Tentative	\$1,500
	Conditional Use	\$1,500		Subdivision Final	\$750
☒	Fire District Plan Review	\$100		Tree Felling Permit (Steep Slopes only)	\$150 + \$5/tree
	Historic Preservation Review or Register	Varies		UGB Amendment	Actual Cost
	Land Partition	\$750		Variance (Class 1 – Minor Adjustment)	\$250
	Ministerial Review	\$250		Variance (Class 2 – Adjustment)	\$750
	Non-Conforming Use/Development	\$750	☒	Variance (Class 3)	\$1,500
	Property (Lot) Line Adjustment	\$250		Zoning Map Amendment	\$2,500

APPLICATION RECEIPT & PAYMENT

Date Received:	Date Complete:	Receipt No.:
Received By:	Total Fee:	File No.:

THE CITY THAT FRIENDLINESS BUILT