5 - 20 - 2022

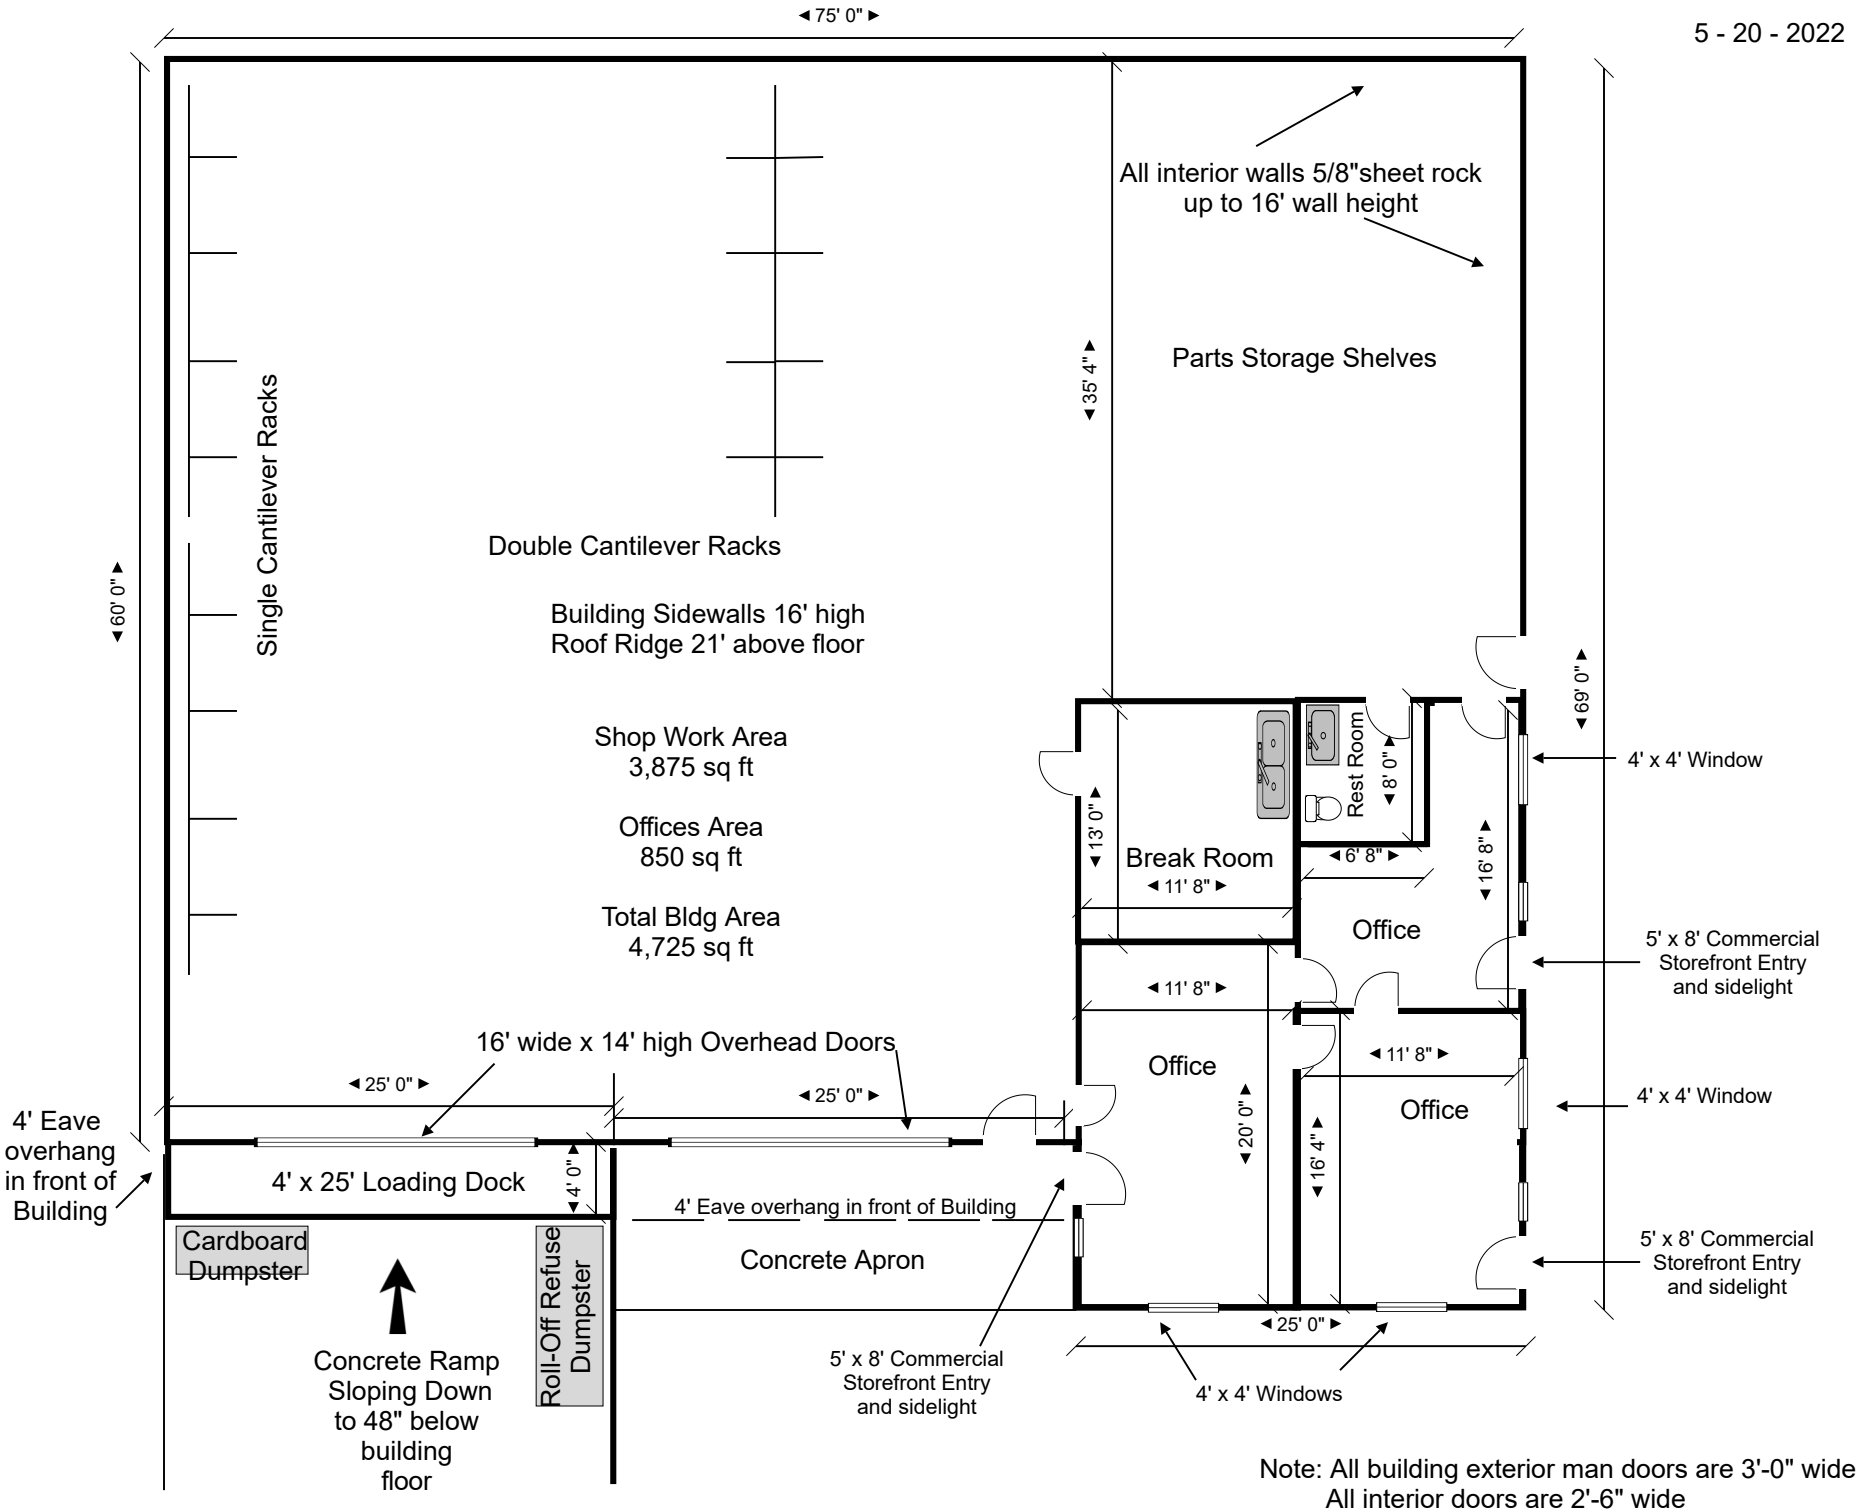

Note: All building exterior man doors are 3'-0" wide
All interior doors are 2'-6" wide