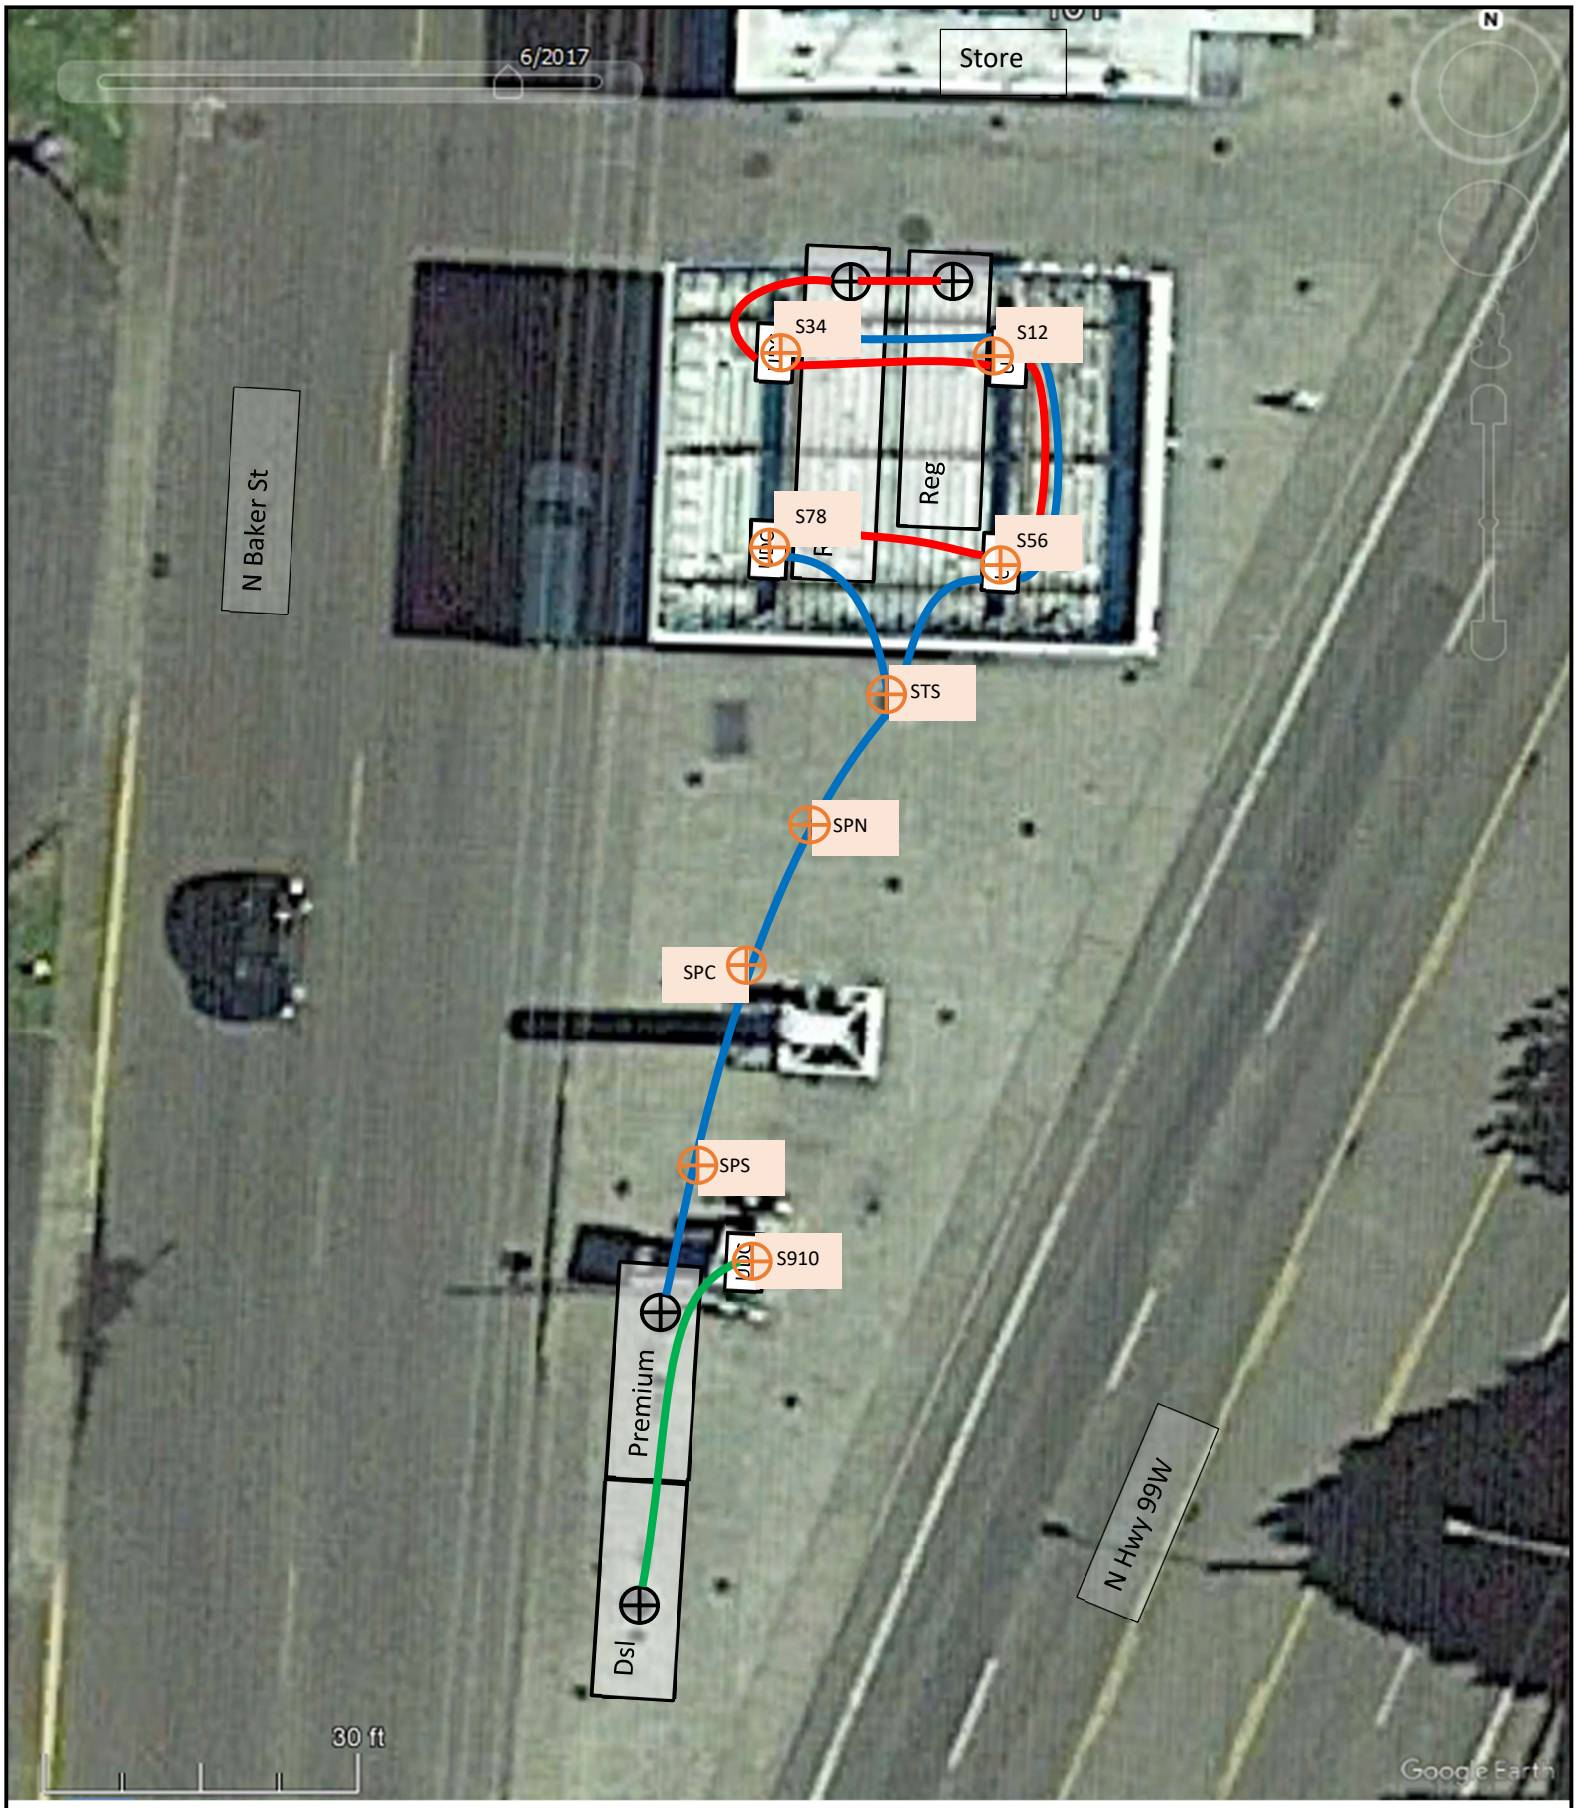

FULL CYCLE ENVIRONMENTAL

S12 Sample Location

Existing Line

UDC Existing UDC

Sample Location Map

101 N Hwy 99W

McMinnville,OR 97128

Date: 7-17-2025 Drawn by: RPE Project: 9589 Facility ID # 8496