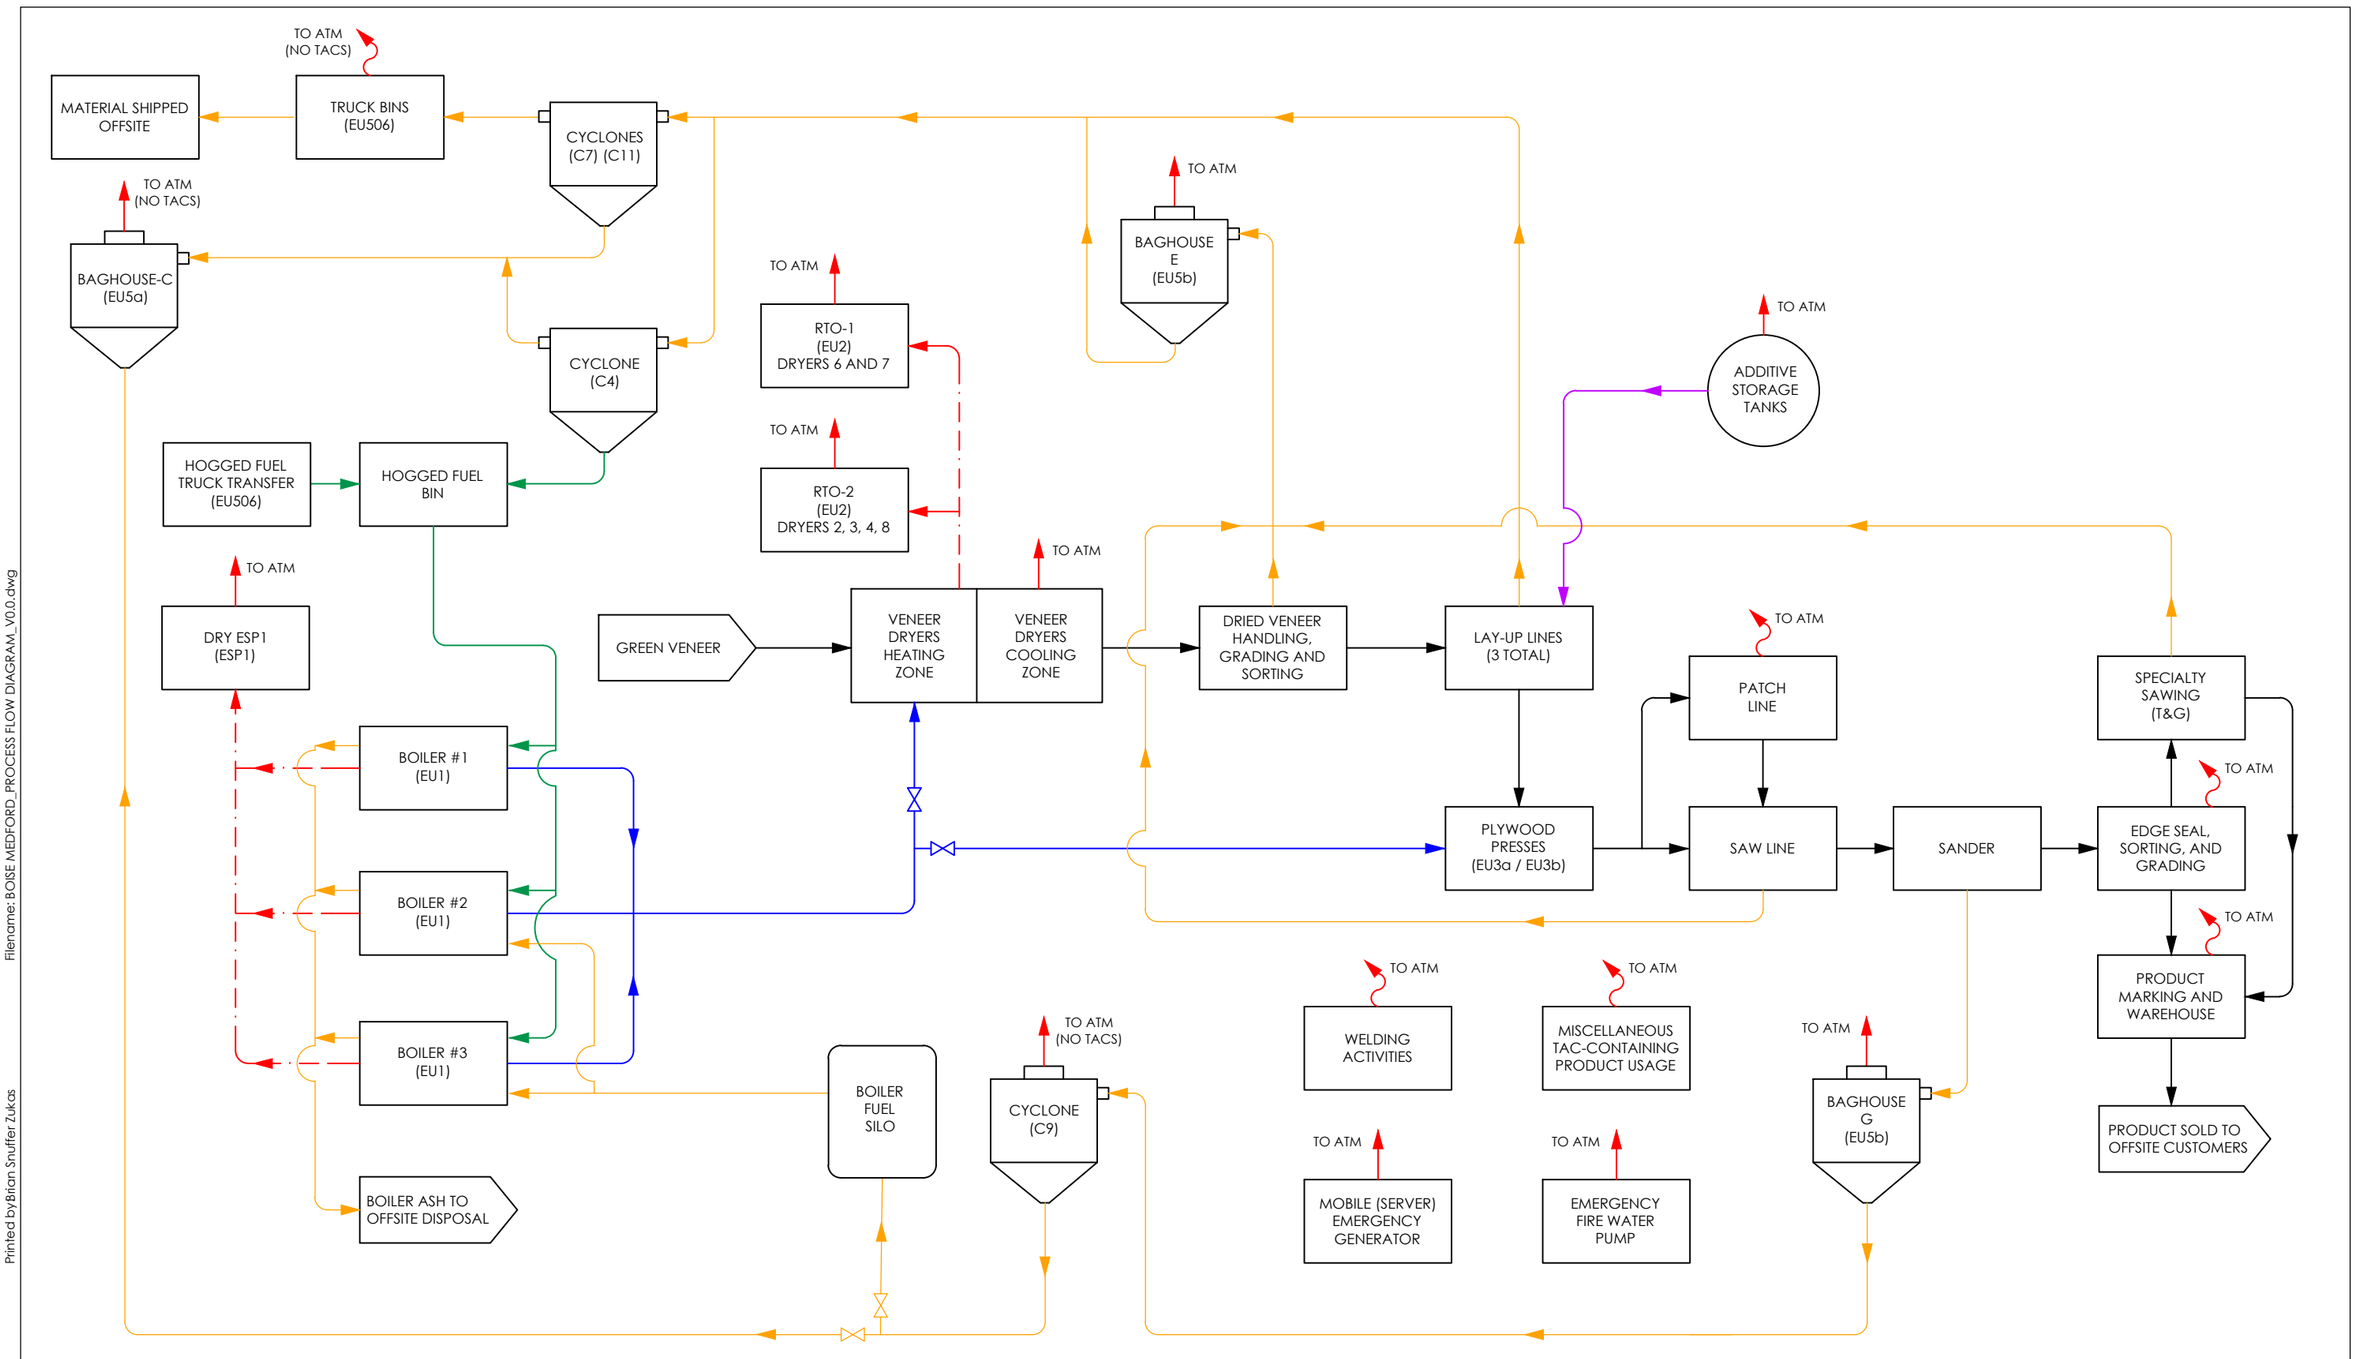

Filename: BOISE MEDFORD_PROCESS FLOW DIAGRAM_V0.0.dwg

Printed by:Brian Snuffer Zukas

Date: 2/26/2025 10:21:48 AM

MAUL FOSTER ALONGI
971.544.2139 (phone) | www.maulfoster.com

This figure prepared as supplemental visual information only and should not be used for construction purposes. Only plan sheets approved, stamped and signed by a registered professional engineer in the state of governing jurisdiction shall be used for construction. Additionally, only plans approved by the applicable governing jurisdiction(s) shall be used for final construction unless otherwise expressly noted in writing by the engineer of record.

LEGEND:

- EMISSIONS
- CHEMICAL ADDITIVES
- HOGGED FUEL
- PLYWOOD PRODUCTION
- WOOD RESIDUALS
- STEAM
- POINT SOURCE (STACKS/VENTS ONLY)
- FUGITIVE SOURCE

Figure 1
Process Flow Diagram
Boise Cascade Wood Products, LLC
Medford, Oregon